MAP 1

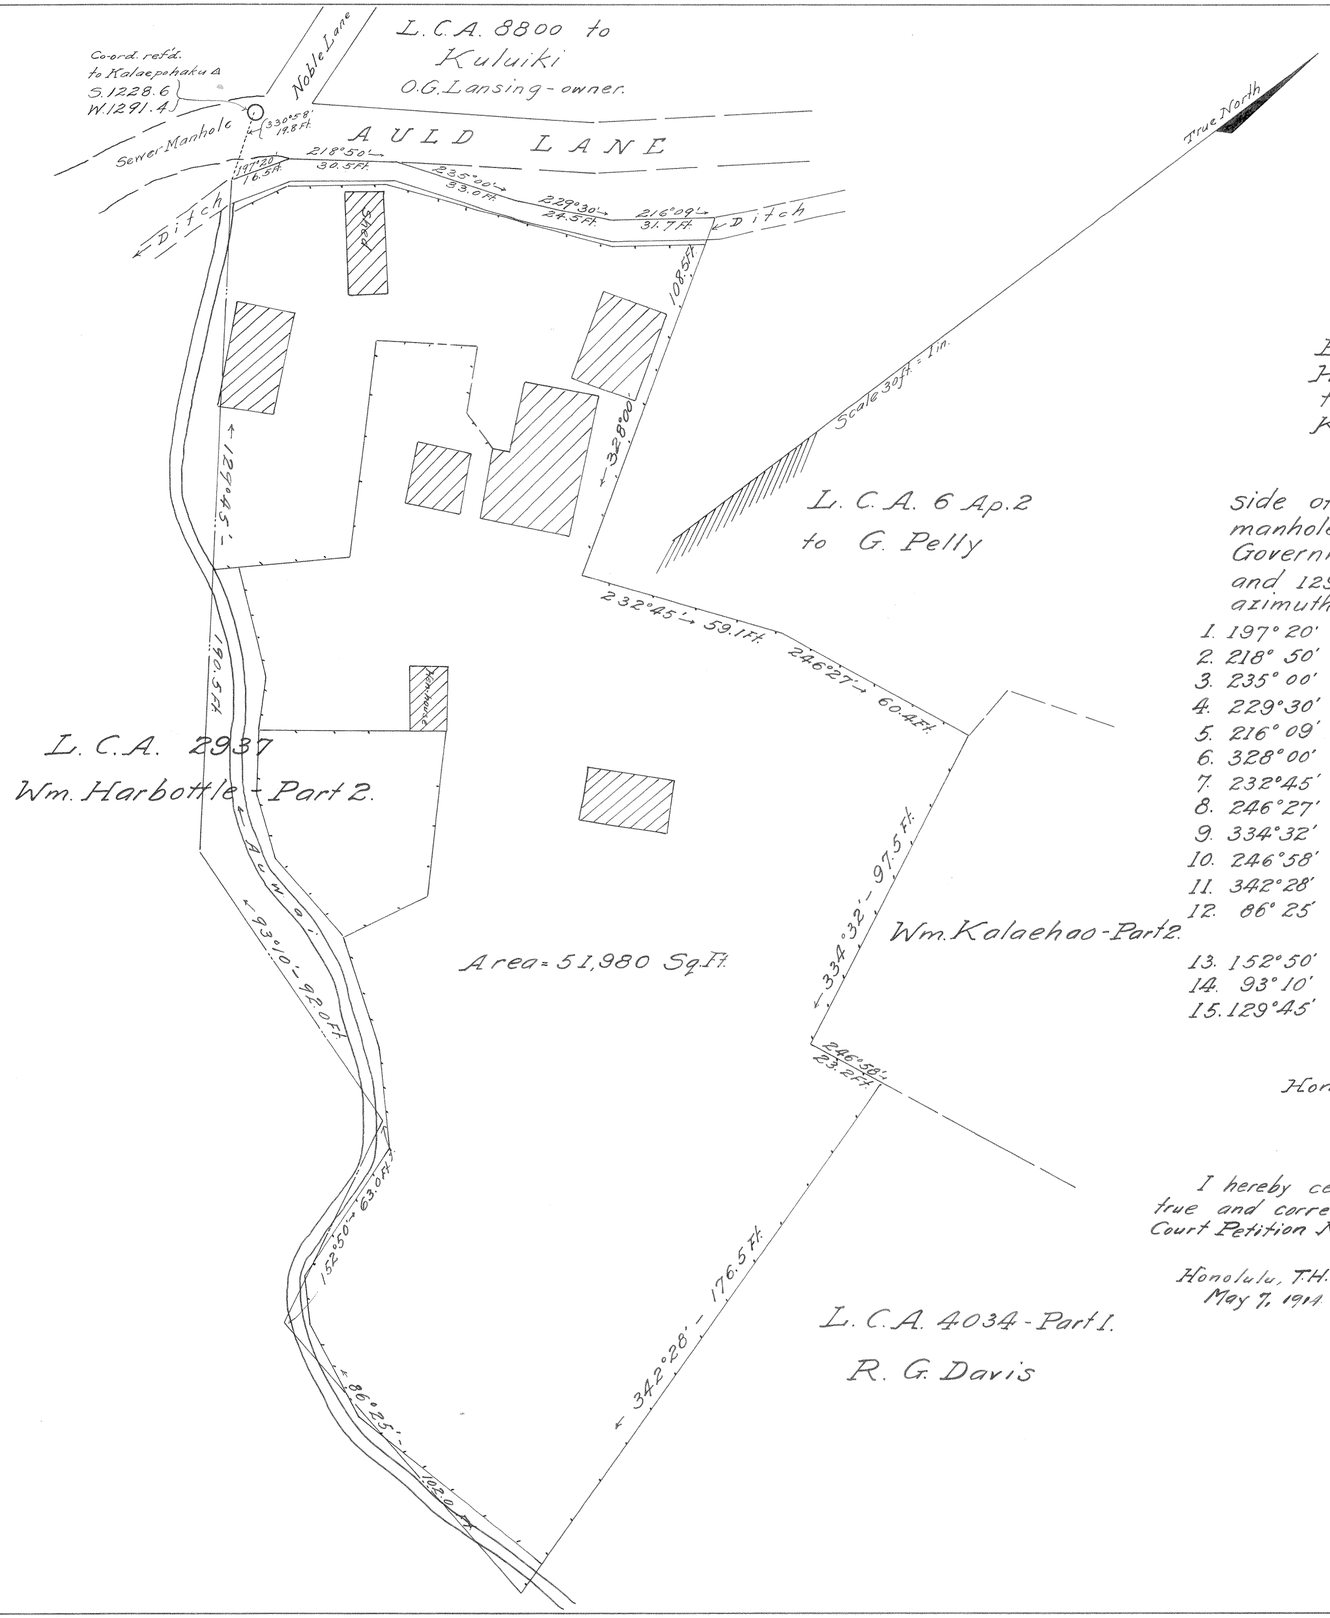

LAND COURT

TERRITORY OF HAWAII

Map and Description with Petition No. 299
Lau Chee - Petitioner.

Being portions of L. C. A's. 2937 Part 2 to Wm. Harbottle; 4034 Part 1 to R. G. Davis and 8800 to Kuluiki.
Kuipaakea - Kapalama - Honolulu - Kona - Oahu. T.H.

Beginning at West Corner of this piece on the East side of Auld Lane, the true azimuth and distance to a sewer-manhole in Auld Lane (the co-ordinates of said manhole referred to Government Trig. Station △ Kalaepohaku being 1228.6 feet South and 1291.4 feet West) being 150° 58' 19.8 feet and running by true azimuths:-

1.	197° 20'	16.5 feet	along	Auld Lane;
2.	218° 50'	30.5	" "	same;
3.	235° 00'	38.0	" "	same;
4.	229° 30'	24.5	" "	same;
5.	216° 09'	31.7	" "	same;
6.	328° 00'	108.5	" "	fence;
7.	232° 45'	59.1	" "	same;
8.	246° 27'	60.4	" "	same;
9.	334° 32'	97.5	" "	same;
10.	246° 58'	23.2	" "	same;
11.	342° 28'	176.5	" "	same;
12.	86° 25'	102.0	" "	remainder of L. C. A. 2937 Part 2 to Wm. Harbottle;
13.	152° 50'	63.0	" "	same;
14.	93° 10'	92.0	" "	same;
15.	129° 45'	190.5	" "	same to the point of beginning and

Containing an Area of 51.980 Sq. Ft.

Honolulu Apr. 1st. 1914.

Geo. F. Wright.
Surveyor.
855 Kaahumanu St.
Honolulu T.H.

I hereby certify that this is a true and correct copy of Land Court Petition No. 299

Honolulu, T.H.
May 7, 1914

Geo. F. Wright.
Ass't. Court Surveyor.

Filed May 4th. 1914 at 9 A.M.

John Marcallino
Registrar