303

MAP 6

LAND COURT
TERRITORY OF HAWAII

MAP SHOWING SANITARY SEWER RIGHTS OF WAY, 8 FEET WIDE, OVER AND ACROSS LOTS 8 AND 12 OF LAND COURT APPLICATION 303 AS SHOWN ON MAPS 2 AND 4 RESPECTIVELY FILED IN THE OFFICE OF THE ASSISTANT REGISTRAR OF THE LAND COURT AND DESIGNATING SAID RIGHTS OF WAY AS EASEMENT C THROUGH LOT 8 AND EASEMENT D THROUGH LOT 12.

PUUNUI, HONOLULU, OAHU, T.H.
Scale: 1 inch = 30 feet.

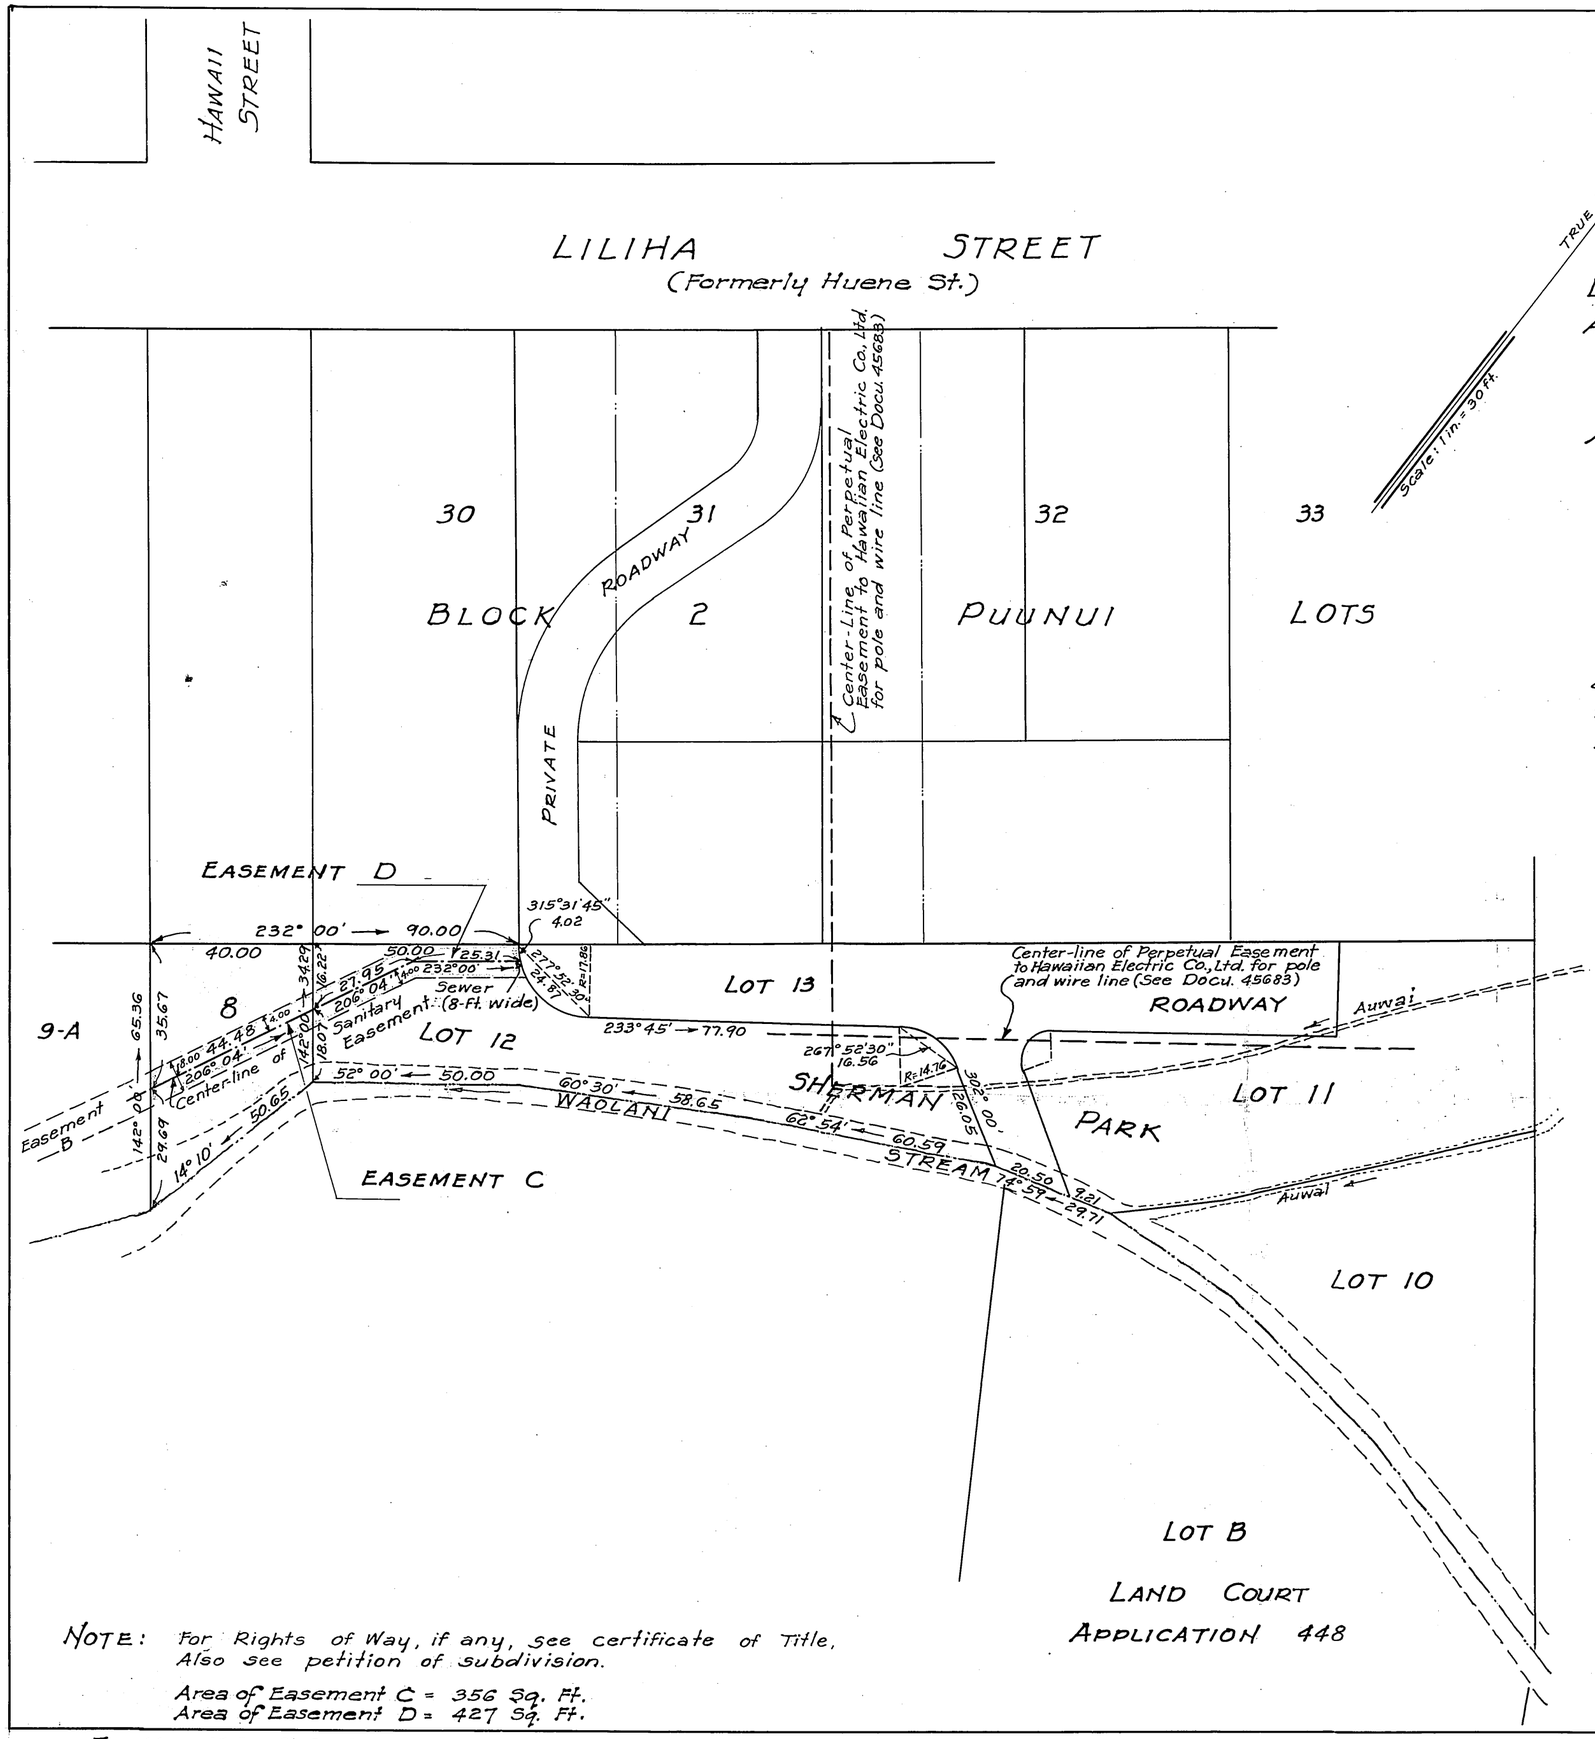

419 S.M. Damon Bldg.
Honolulu, T.H.
August 25, 1941

WRIGHT, HARVEY AND WRIGHT
By: Fred E. Harvey
Surveyor and Maker of Plan.
Registered Certificate 79 L.S.

FRED E. HARVEY
REGISTERED LAND SURVEYOR
No. 79
HAWAII, U.S.A.

Owners:		Cert. of Title.
Francis Joseph Polglaze James	(1/2 int.)	22744
Elizabeth Wrigley James		
Pearl Fish Bourne	(1/6 int.)	20102
Lida Miller Taylor	(1/6 int.)	24132
Ernest Charles Gray	(1/6 int.)	20024
Lois Le Bosquet Gray		
by M B Renshaw		
Their Attorney.		

Owners' Certificates of Title: 22,744
20,102
20,024
24,132

I hereby certify that the map hereon showing Sewer Rights of Way over and across Lots 8 and 12 of Land Court Application 303, as herein entitled, has been examined and checked as to form and mathematical correctness and that it has been approved by Order of the Judge of the Land Court dated February 23, 1942.

Honolulu, T. H.
February 23, 1942.

L. M. Whitehouse
Surveyor, Territory of Hawaii.

By: Robert D. King
Principal Cadastral Engineer.

Filed Feb. 20, 1942
Abraham F. Akana
Assistant Registrar

NOTE: For Rights of Way, if any, see certificate of Title. Also see petition of subdivision.

Area of Easement C = 356 Sq. Ft.
Area of Easement D = 427 Sq. Ft.

Tax Key Map: 1-8-12

15" x 21" = 2.7 Sq. Ft.

1

8