MAP 31

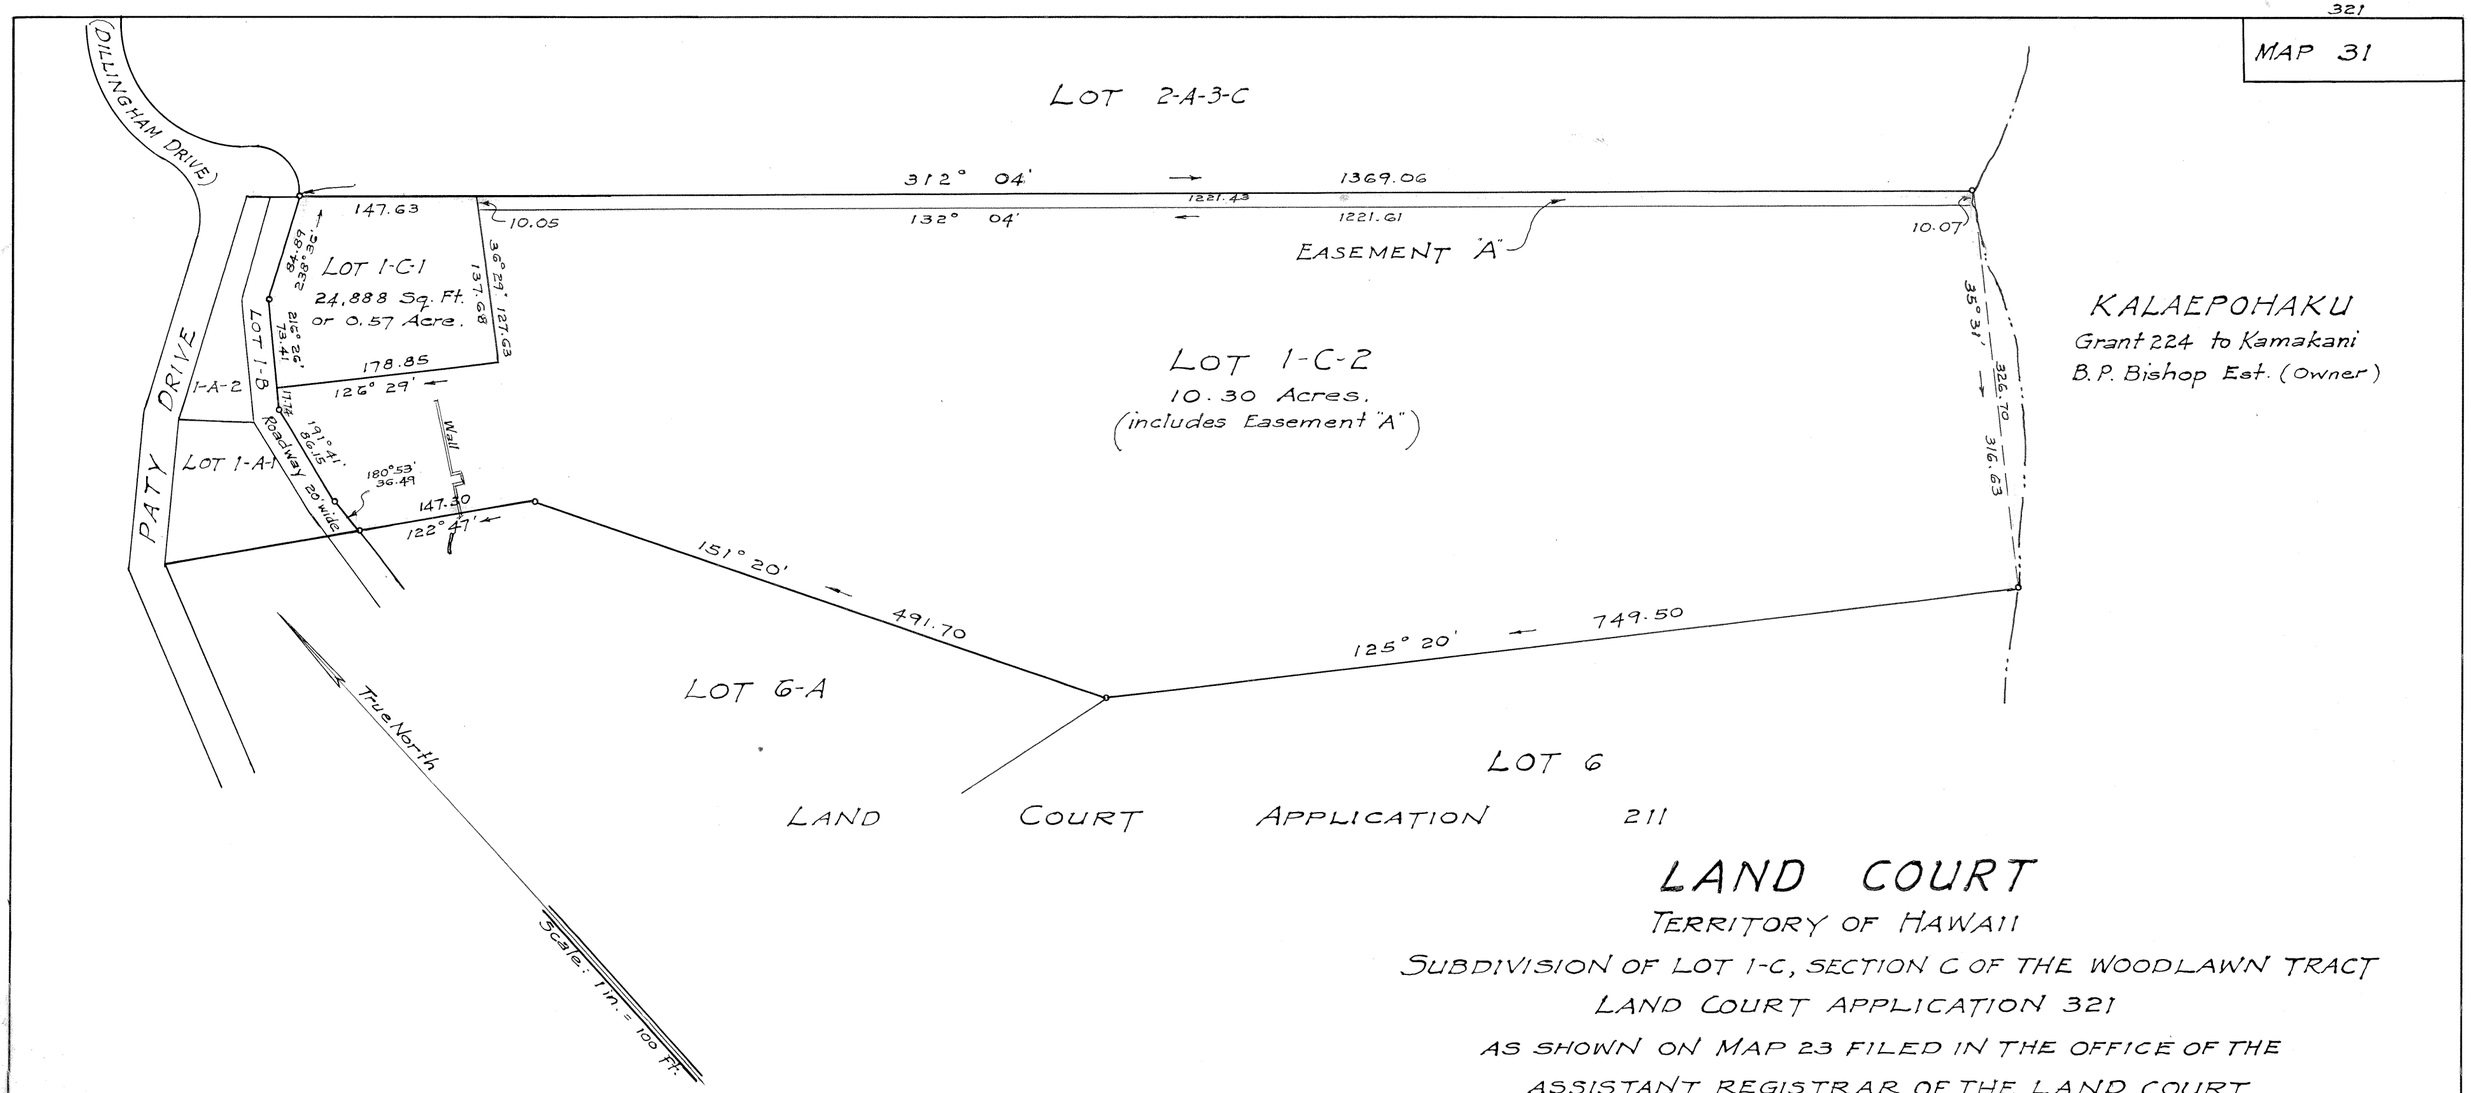


# LAND COURT

TERRITORY OF HAWAII

SUBDIVISION OF LOT 1-C, SECTION C OF THE WOODLAWN TRACT

LAND COURT APPLICATION 321

AS SHOWN ON MAP 23 FILED IN THE OFFICE OF THE

ASSISTANT REGISTRAR OF THE LAND COURT

**INTO LOTS 1-C-1 AND 1-C-2, SECTION C**

AND CREATING EASEMENT "A"

MANOA VALLEY, HONOLULU, OAHU T.H.

Scale: 1 in = 100 Ft.

419- S.M. Damon Bldg.
Honolulu, Oahu, T.H.
September 27, 1941

FRED E. HARVEY
REGISTERED LAND SURVEYOR
No. 79
HAWAII, U.S.A.

WRIGHT HARVEY AND WRIGHT.
Fred. E. Harvey
Surveyor and Maker of Plan
Registered Certificate 79-E.S.

I hereby certify that the map hereon being a subdivision of Land Court Application 321, as herein entitled, has been examined and checked as to form and mathematical correctness and that it has been approved by Order of the Judge of the Land Court dated October 20, 1941.

Honolulu, T. H.
Oct. 20, 1941.

L. M. WHITEHOUSE
Surveyor, Territory of Hawaii.

By: Robert D. King
Principal Cadastral Engineer.

OWNER: COOKE TRUST COMPANY, LTD. TRUSTEE
W. R. Warren, Treas
Robert Cooke, Asst. Sec.

Owner's Certificate of Title: 15177

NOTE: For Rights of Way, if any, see certificate of title.
See also Petition for Subdivision.
Area of Easement A. = 0.28 Acre.

Filed Oct. 3, 1941
Abraham W. Akana
Assistant Registrar

Tax Map Key: 2-9-49

15" X 21" = 2.2 Sq. Ft.