321

Map 78

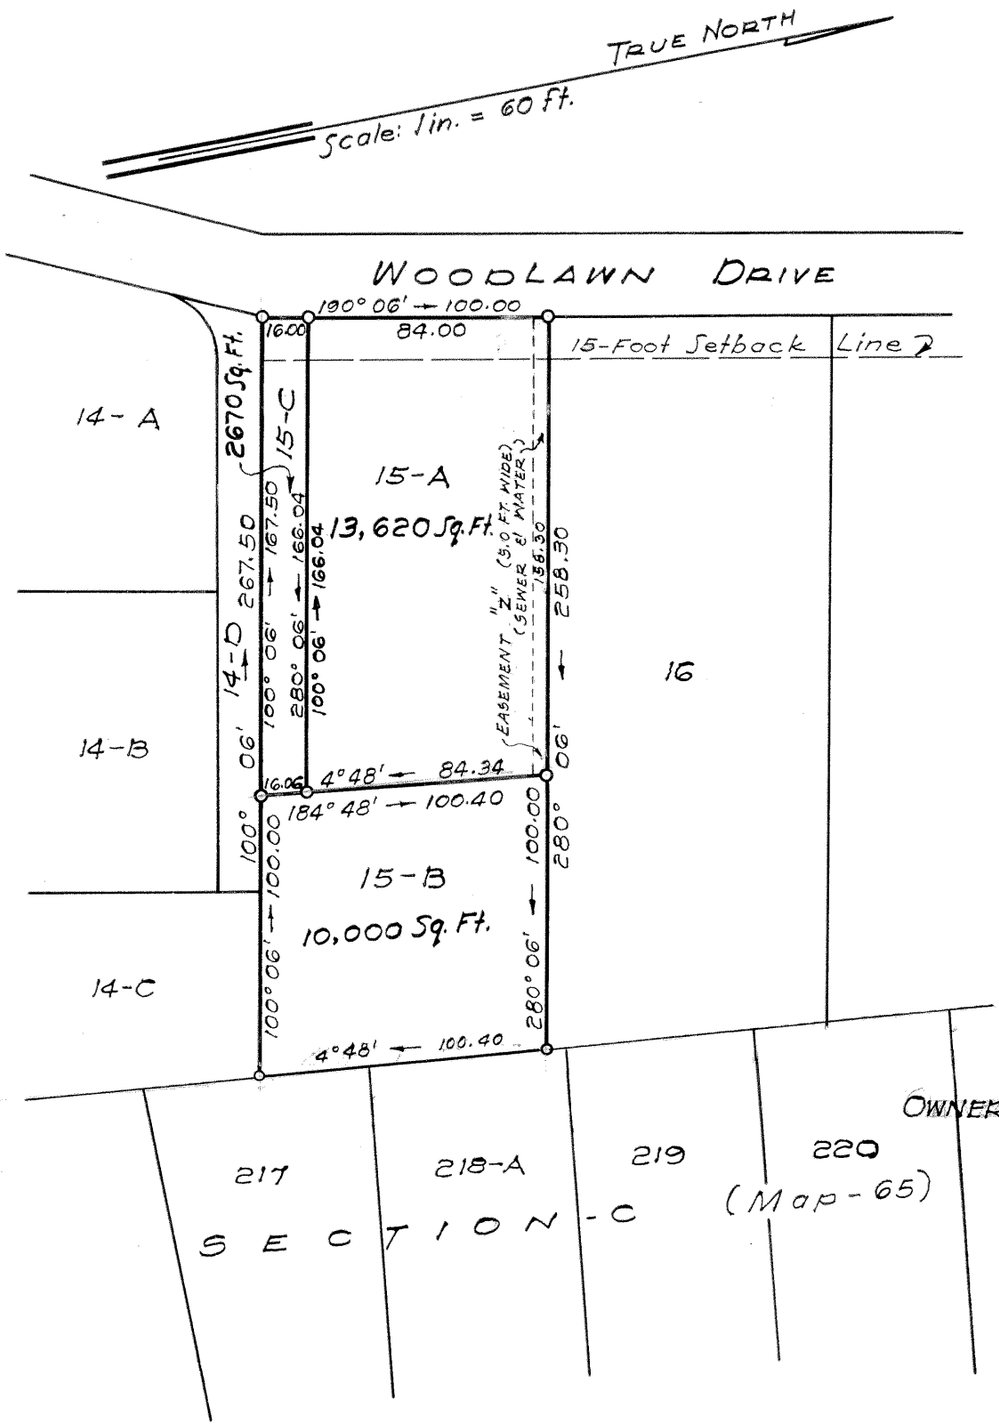

LAND COURT

TERRITORY OF HAWAII

LAND COURT APPLICATION 321
WOODLAWN TRACT SECTION C
SUBDIVISION OF LOT 15 AS SHOWN ON MAP-1
INTO LOTS 15-A, 15-B AND 15-C
AND DESIGNATION OF EASEMENT - "Z"
OVER AND ACROSS LOT 15-A
AT MANOA VALLEY, HONOLULU, OAHU, T.H.

June 17, 1956
98-Ala Kimo Dr.
Honolulu T.H.

HENRY B. COPP
REGISTERED LAND SURVEYOR
No. 258
HAWAII, U.S.A.

By: Henry B. Copp
Surveyor & Maker of Plan
Registered Land Surveyor
Certificate No. 258-S.

OWNER: Masue Suzuki

OWNER'S CERTIFICATE OF TITLE: 55509

AUTHORIZED AND APPROVED BY ORDER OF THE JUDGE OF THE LAND COURT DATED NOVEMBER 13, 1956.
BY ORDER OF THE COURT.

P. Dunchalland
REGISTRAR OF THE LAND COURT.

Filed Nov. 5, 1956
P. Dunchalland Registrar

AREA EASEMENT "Z" = 793 SQ. FT.

Tax Key: 2-9-48-7

10" x 15" = 1.0 ft