MAP 1

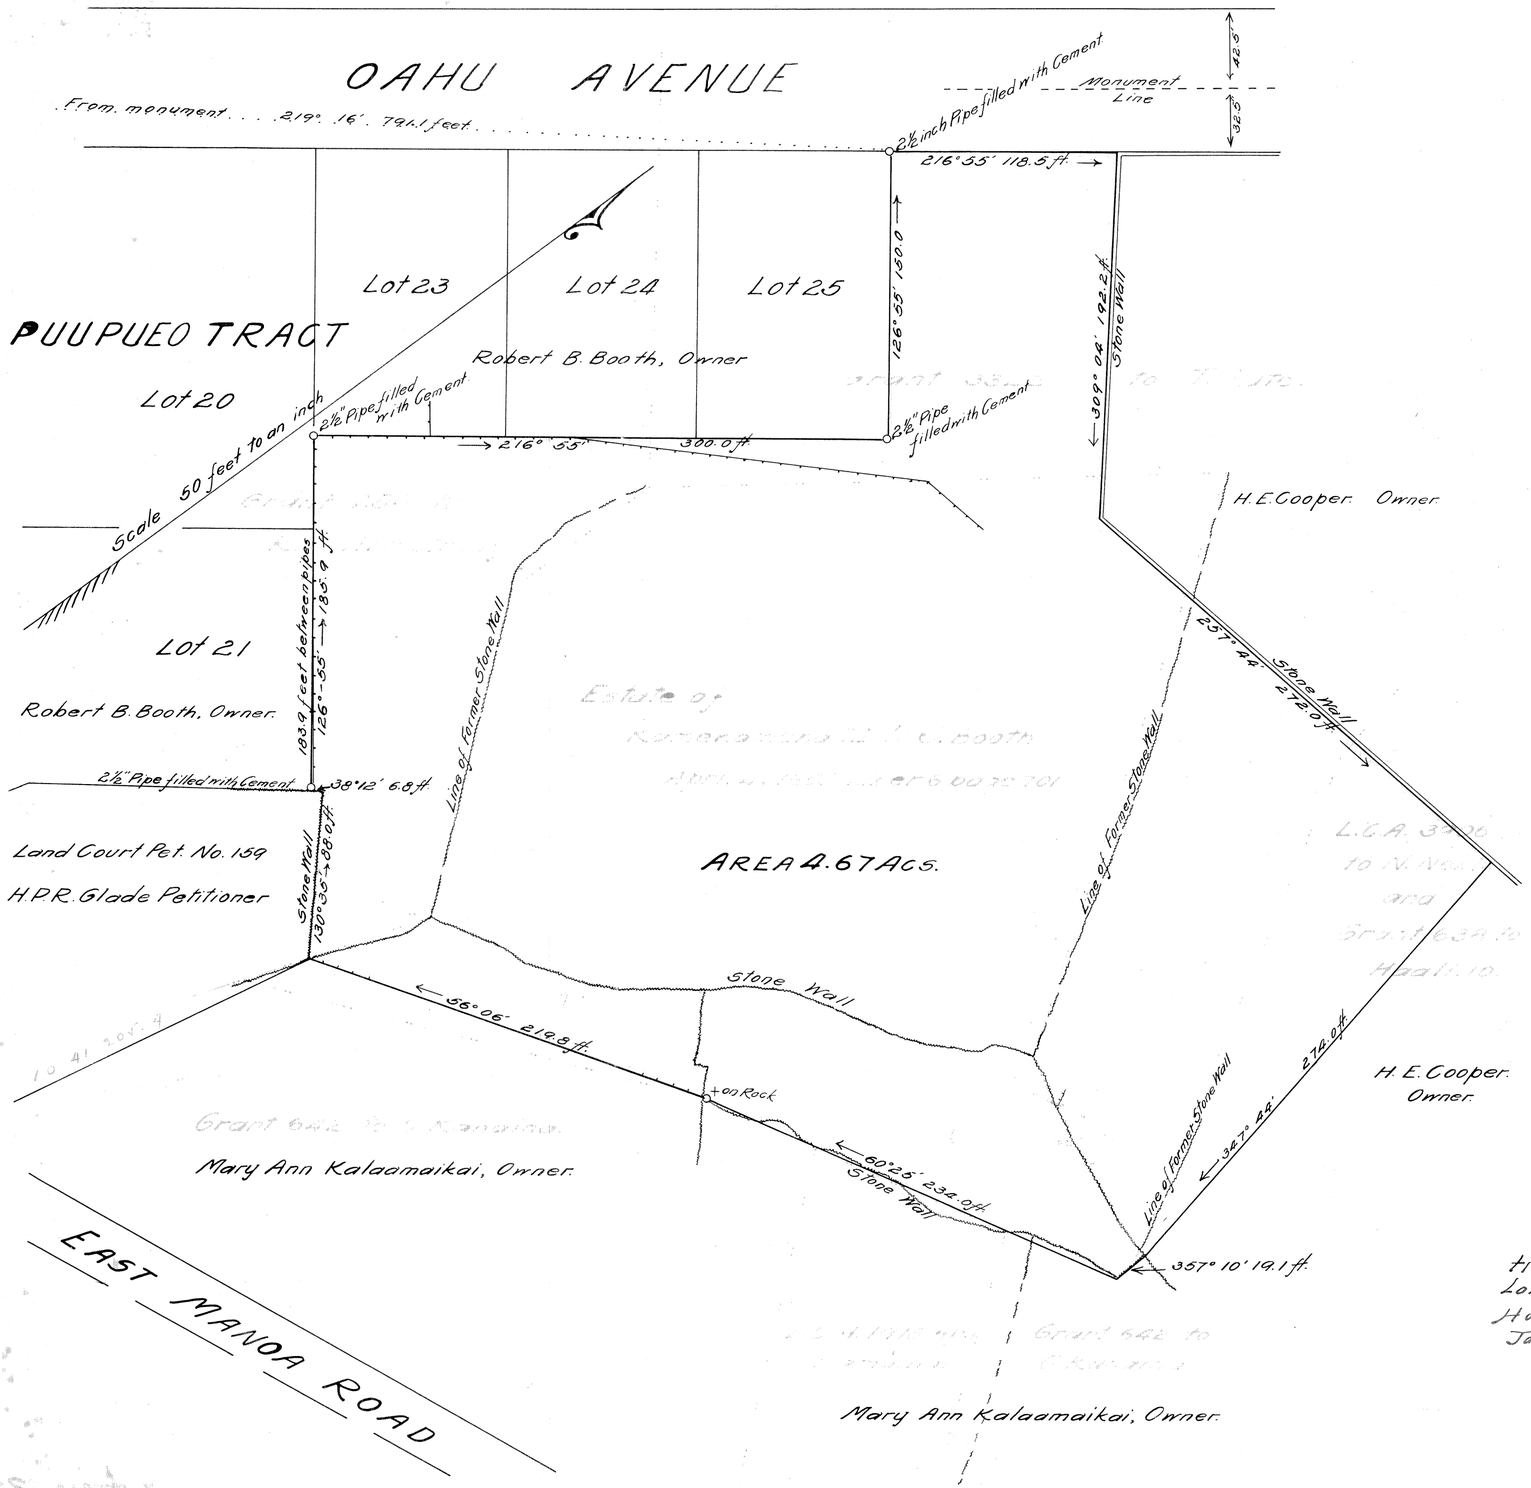

LAND COURT

TERRITORY OF HAWAII.

Map and description with Petition No. 322. H. E. Cooper, Petitioner.

Land in Manoa, Honolulu, Oahu, comprising land deeded by Est. of Kamehameha III to J. Booth, April 4, 1855, and portions of Grant 256 to R. Armstrong, Grant 3322 to T. Tute, and Grant 638 to Haalilio, bounded and described as follows:

Beginning on the east side of Oahu Avenue, at a 2½" inch pipe bearing by true azimuth 219° 16' and distance 791.1 feet from a street monument at the intersection of Oahu Avenue and East Manoa Road, the coordinates of said Monument referred to Punchbowl Trig. Station being south 1505.4 feet and east 11,231.5 feet, and running by true azimuth:

1.	216°	55'	118.5	feet,	along Oahu Avenue;
2.	309°	04'	192.2	" ,	" outside edge of stone wall;
3.	257°	44'	272.0	" ,	" same;
4.	347°	44'	274.0	" ,	to point at the intersection of stone walls;
5.	357°	10'	19.1	" ,	" corner of stone wall;
6.	60°	25'	234.0	" ,	along Grant 642 to C. Kanaina and L.C.A. 1918 Ap. 1, to Kamahiai, to a cross cut on rock;
7.	56°	06'	219.8	" ,	along fence to intersection of stone walls at east corner of Land Court Petition No. 159;
8.	130°	35'	88.0	" ,	along stone wall along Land Court Petition No. 159;
9.	38°	12'	6.8	" ,	along same;
10.	126°	55'	183.9	" ,	along Lots 21 and 20 of Puupueo Tract to a 2½" pipe, (at 2.0 feet passing over a similar pipe;)
11.	216°	55'	300.0	" ,	along Lots 23, 24, and 25, of Puupueo Tract to a 2½ inch pipe;
12.	126°	55'	150.0	" ,	along Lot 25 of the Puupueo Tract to the initial point, and

Containing an area of 4.67 acres a little more or less.

H. E. Cooper.
Owner.

Honolulu, T. H.,
Dec. 8, 1914.

Baldwin & Alexander,
Per Arthur C. Alexander
Surveyors

Filed January 4th 1915
John Marcallino
Registrar

I hereby certify that this is a true and correct copy of Land Court Petition No 322.

Honolulu
Jan. 27-1915

Geo. F. Wright.
Asst. Court Surveyor