MAP 16

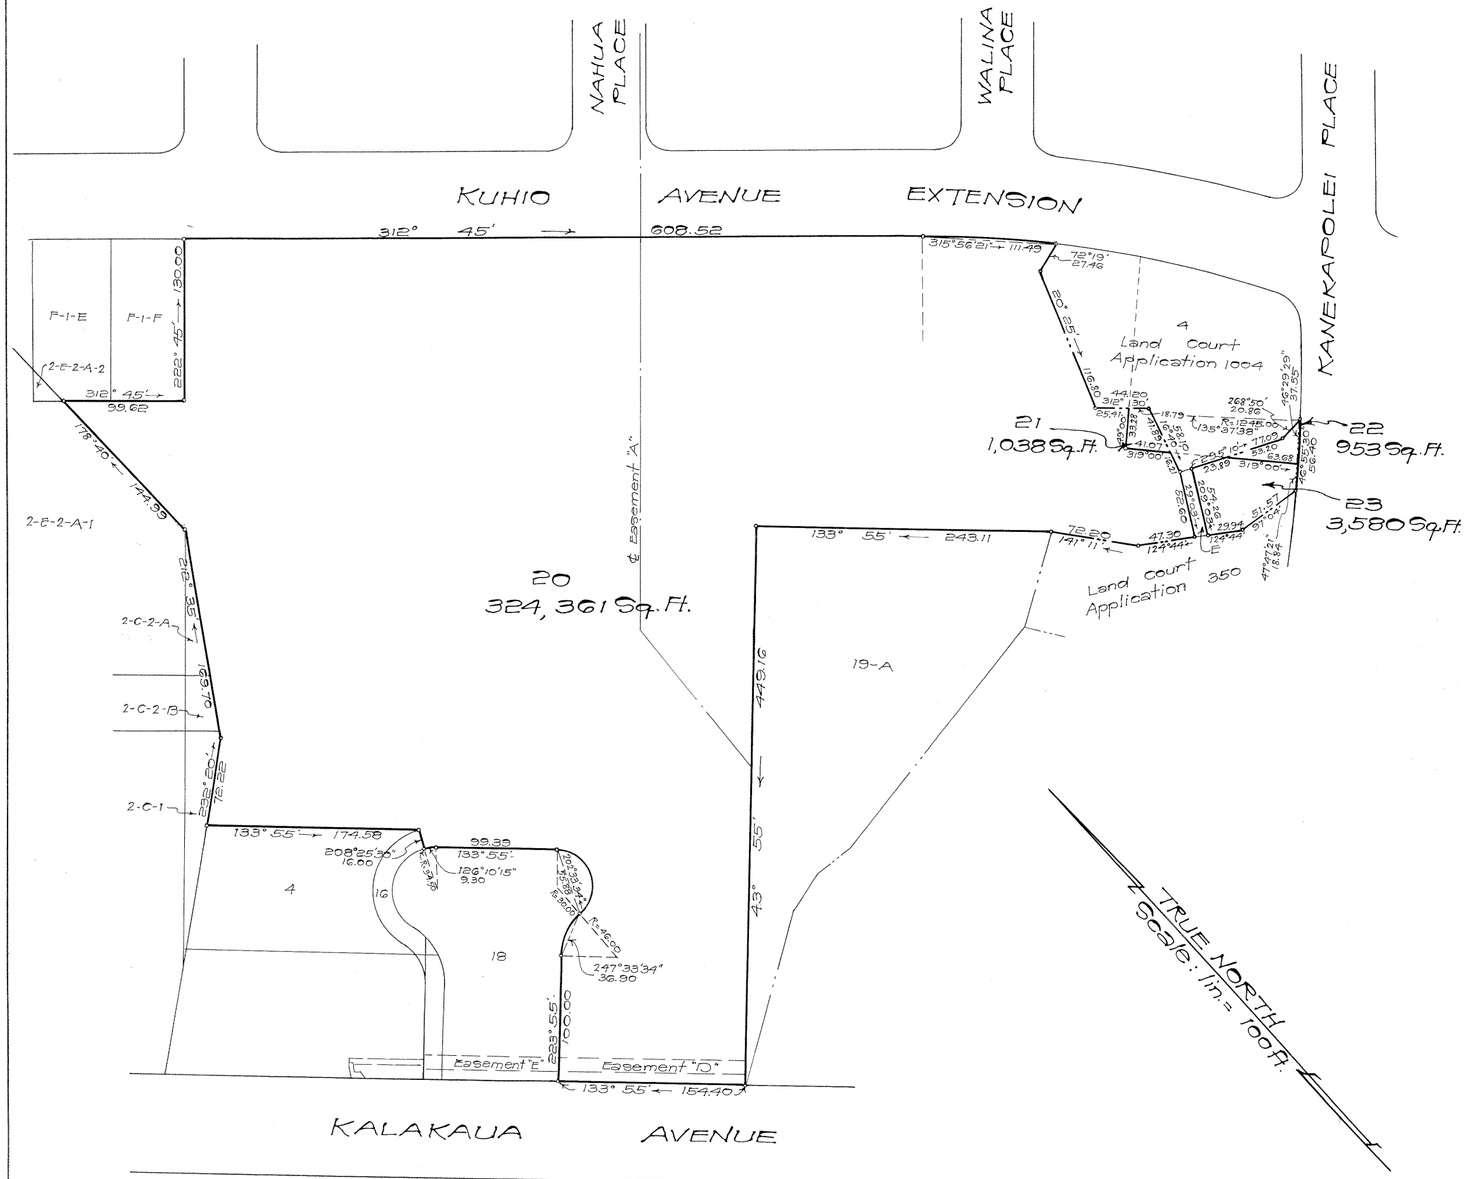

LAND COURT

TERRITORY OF HAWAII

LAND COURT APPLICATION 324
SECTION 1

SUBDIVISION OF LOTS 19-B-1 AND D-1
AS SHOWN ON MAP 15

LOT 19-B-1 INTO LOTS 20 AND 21
LOT D-1 INTO LOTS 22 AND 23

AT WAIKIKI, HONOLULU, OAHU, T.H.

233 Merchant St.
Honolulu, T.H.
November 14, 1955

R. M. TOWILL CORPORATION, LTD.

BY: [signature]
Registered Professional Surveyor
Certificate Number 151

R. M. TOWILL
REGISTERED LAND SURVEYOR
No. 151
HAWAII, U.S.A.

OWNER: The Queen's Hospital

OWNER'S CERTIFICATE OF TITLE: 47,714

AUTHORIZED AND APPROVED BY ORDER OF THE JUDGE
OF THE LAND COURT DATED: JANUARY 18, 1956
BY ORDER OF THE COURT

[signature]
REGISTRAR OF THE LAND COURT

Filed Jan. 17, 1956
[signature] Registrar

15" X 21" = 2.2 f

Tax Map Key: 2-6-22
1-4693-0-9