MAP 3

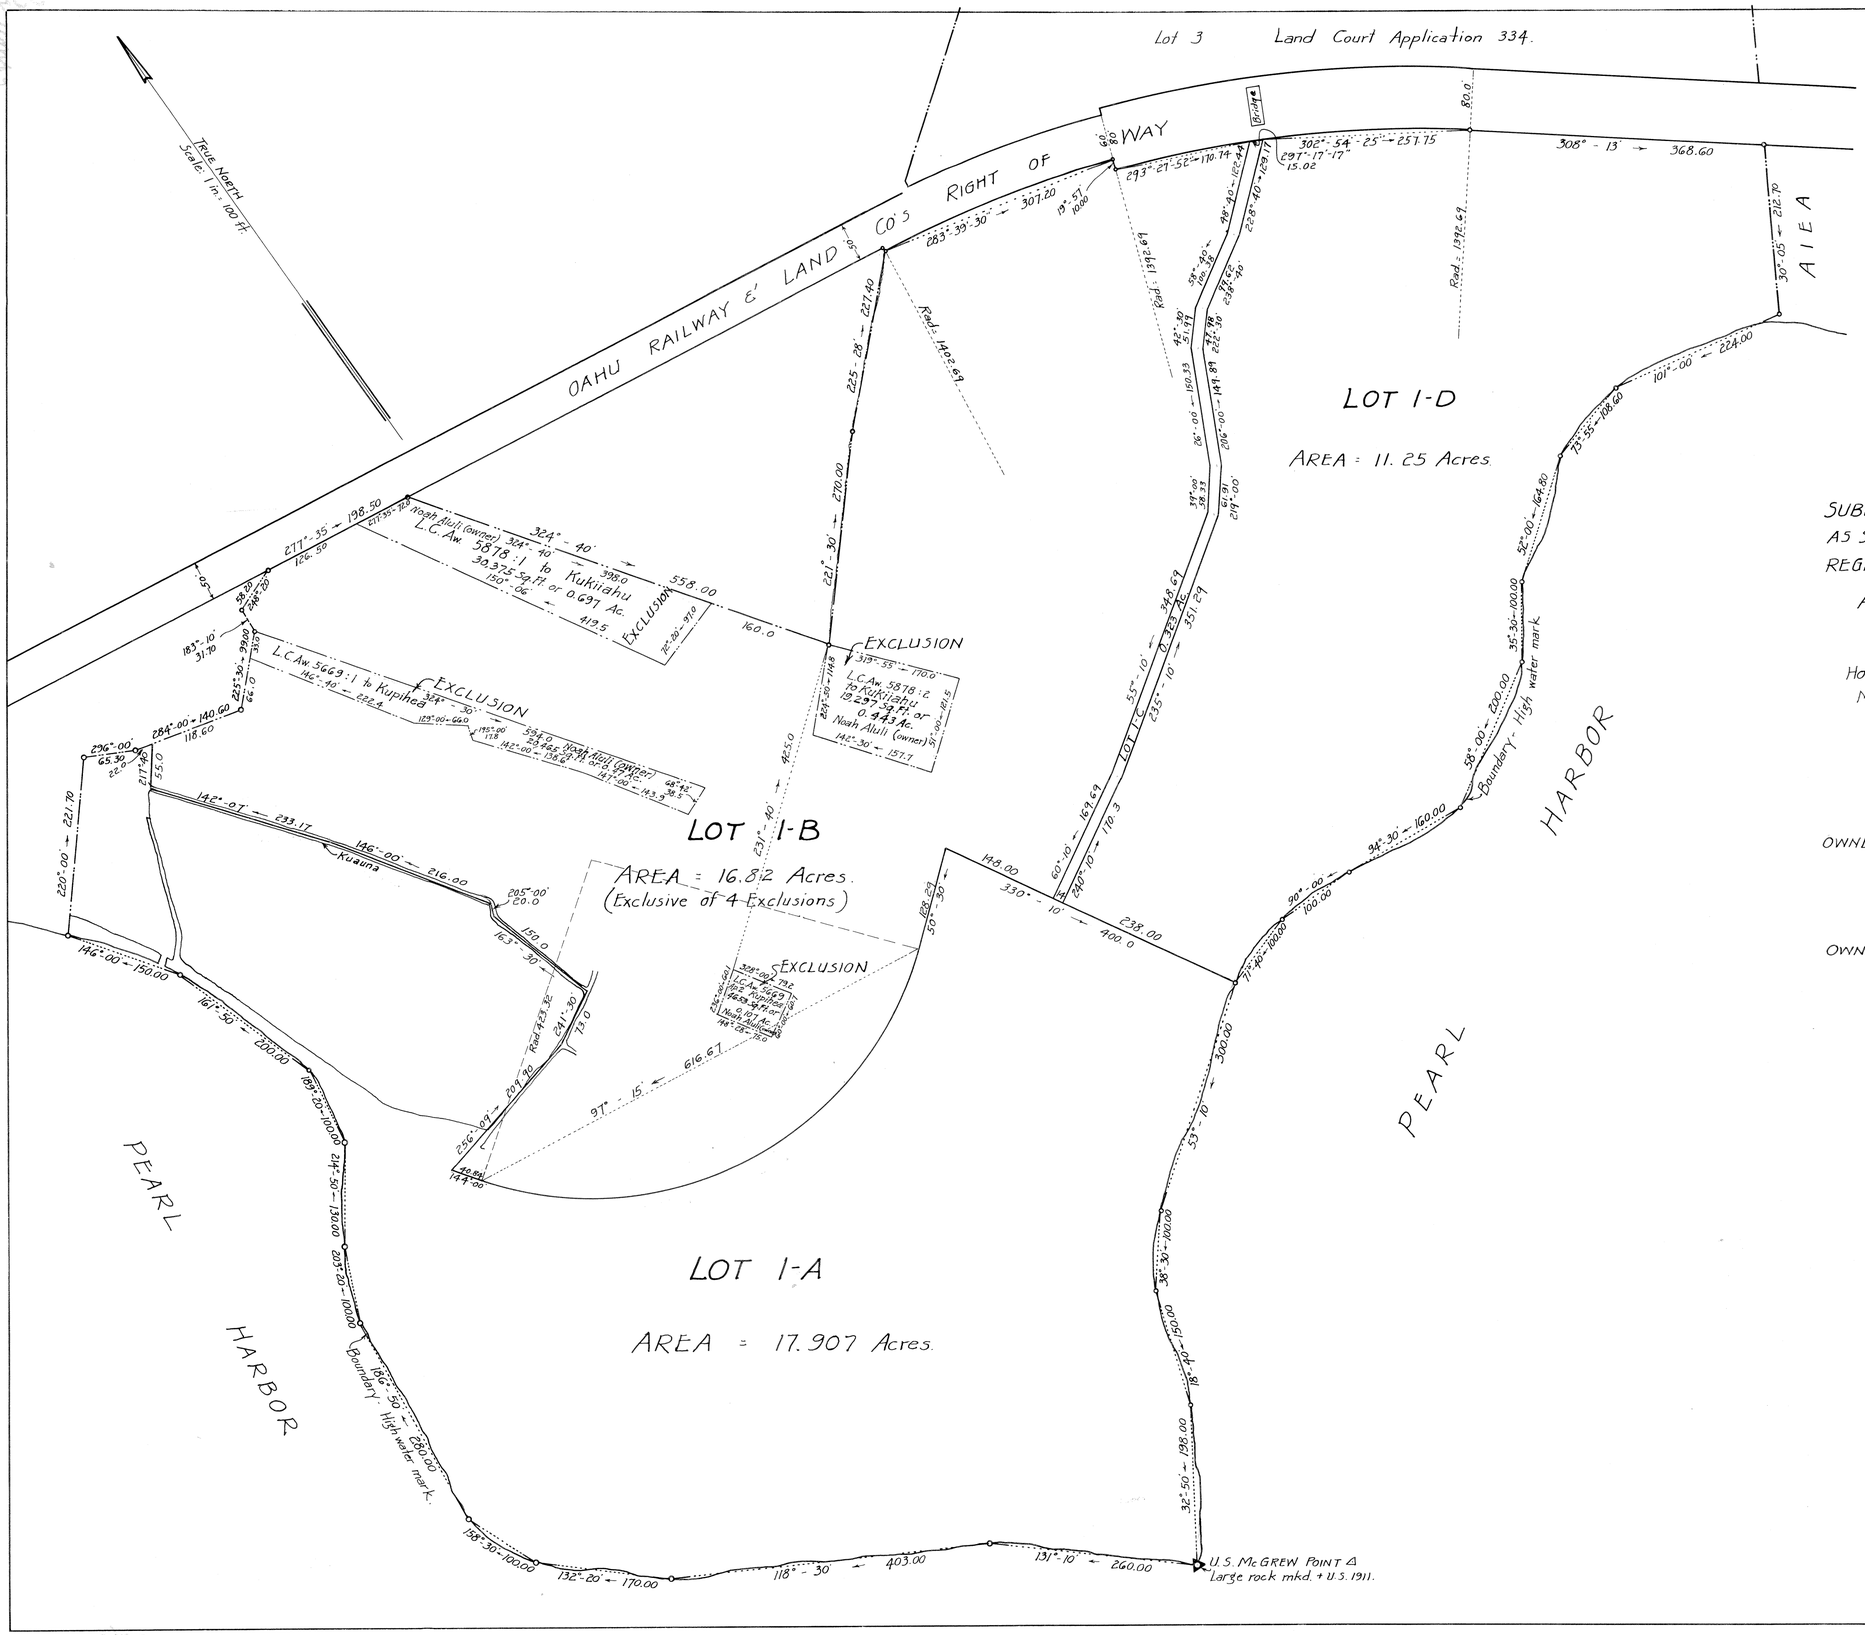

LAND COURT

TERRITORY OF HAWAII

SUBDIVISION OF LOT 1 OF LAND COURT APPLICATION 334, AS SHOWN ON MAP 1 FILED IN THE OFFICE OF THE ASSISTANT REGISTRAR OF THE LAND COURT INTO LOTS 1-A, 1-B, 1-C AND 1-D.

AT PAAIAU AND KAPUAI, KALAUAO, EWA, OAHU, T. H.

Scale: 1 in = 100 ft.

HONOLULU, T. H.
March 6, 1933.

WRIGHT, HARVEY & WRIGHT,
By: Fred. E. Harvey
Surveyor & Maker of Plan,
Registered Certificate 79-E.S.
419 Damon Bldg.

OWNER: KATHARINE McGREW COOPER
By PROSSER, ANDERSON, MARX & NRENN,
By Norman W. Appleyard

OWNER'S CERTIFICATE OF TITLE: 2442

I hereby certify that the map hereon being a subdivision of Land Court Application 334, as herein entitled, has been examined and verified and found to be correct, and that it has been approved by Order of the Judge of the Land Court dated March 16, 1933.

Honolulu, T.H.
March 16, 1933.

Robert D. King
Surveyor, Territory of Hawaii

Filed March 8/1933
Wm Mullholland
Registrar