MAP 39

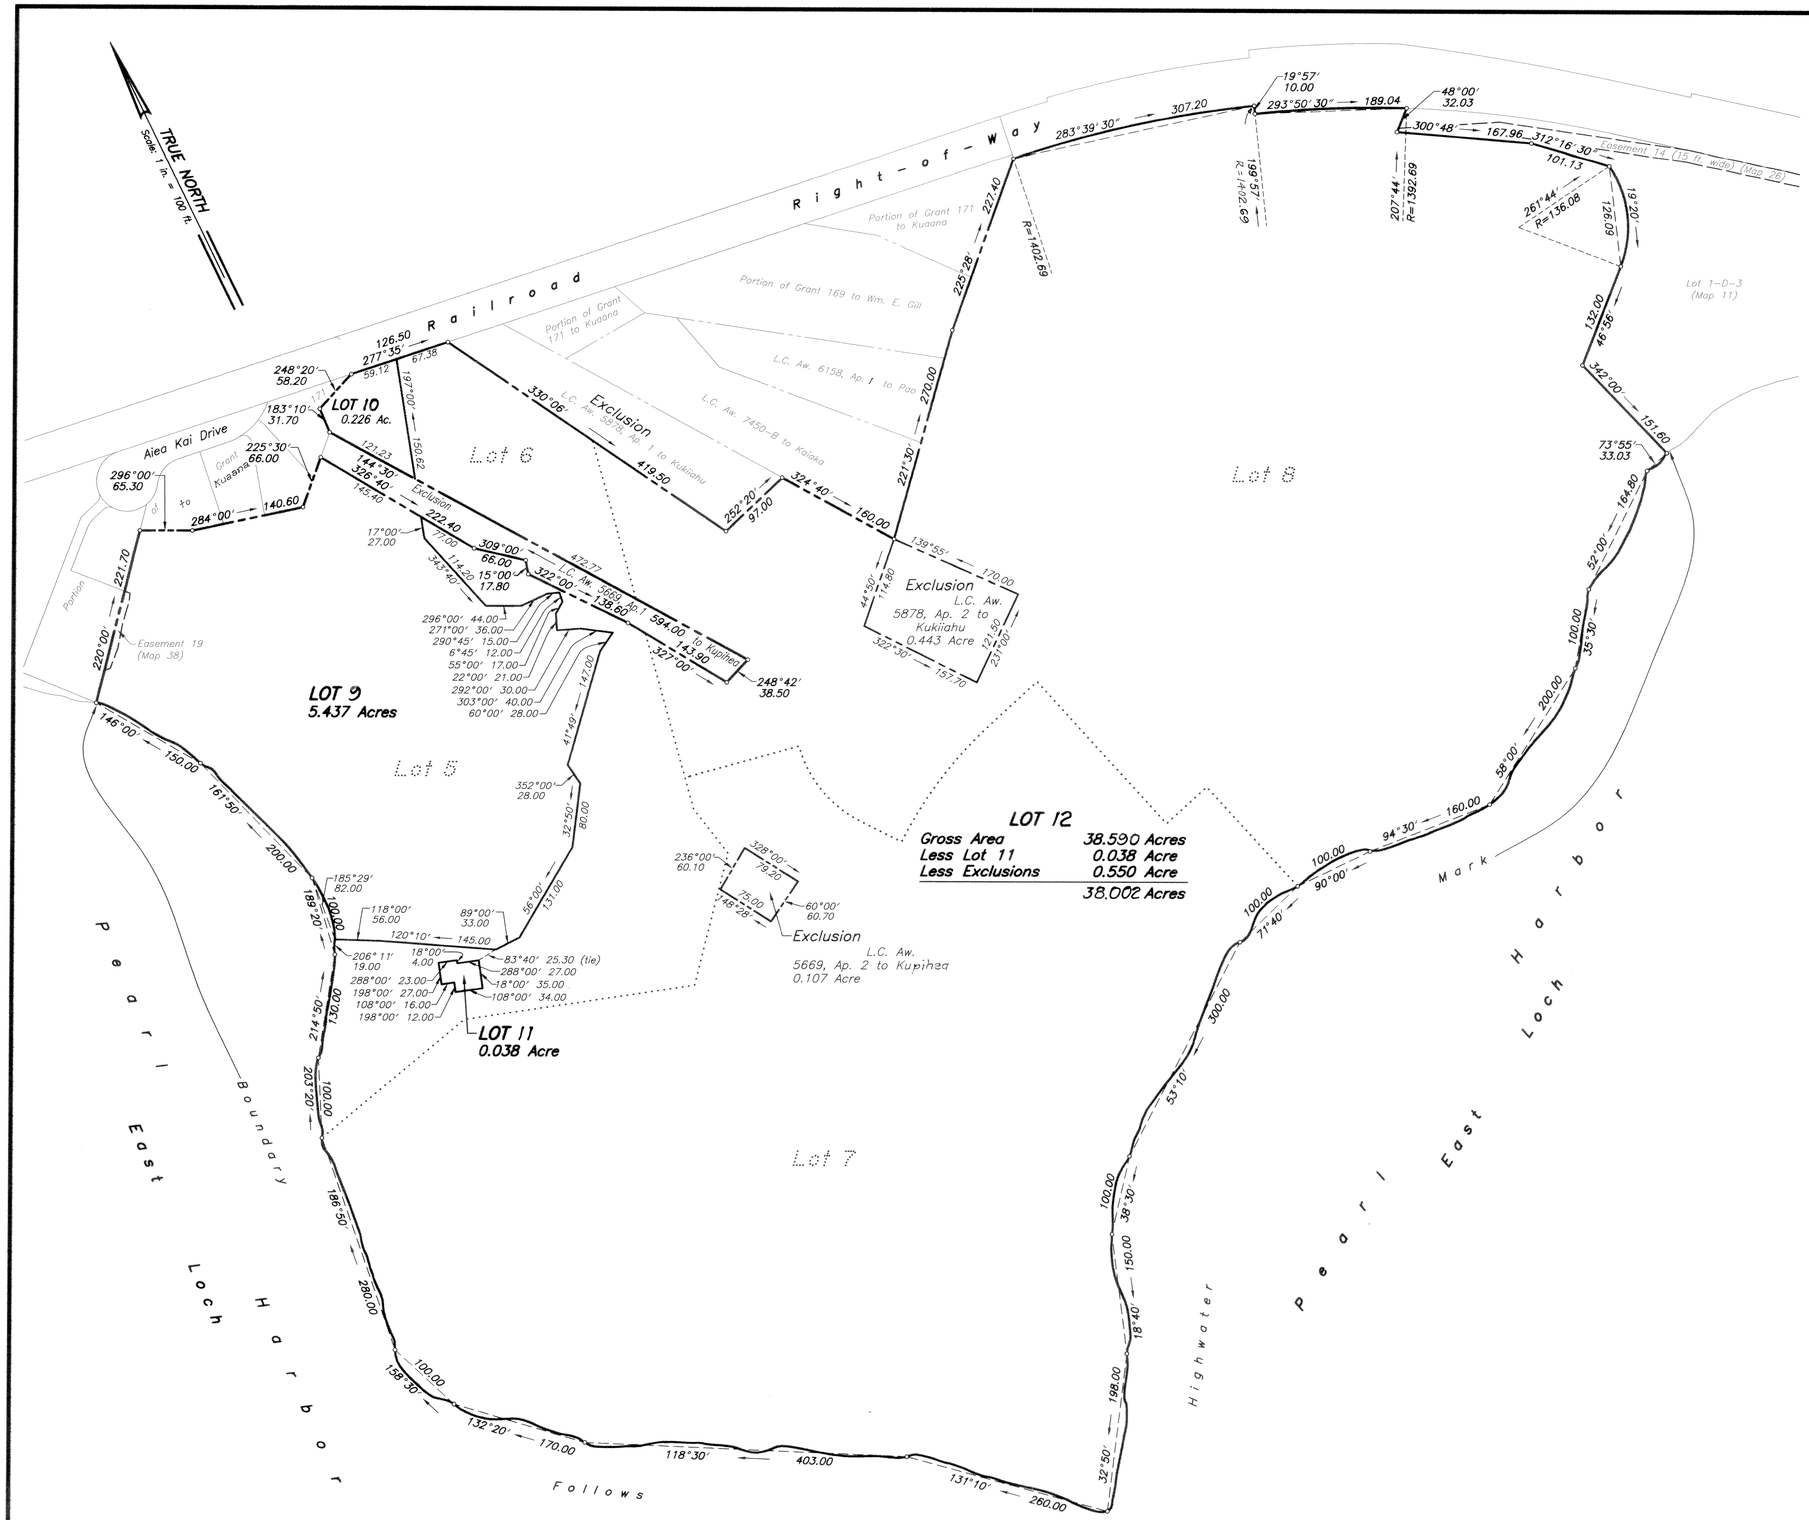

LAND COURT

STATE OF HAWAII

LAND COURT APPLICATION 334

CONSOLIDATION OF LOTS 5 TO 8, INCLUSIVE
AS SHOWN ON MAP 19
AND SUBDIVISION OF SAID CONSOLIDATION INTO
LOTS 9 TO 12, INCLUSIVE

PAAIAU AND KAPUAI, KALAUAO, EWA, OAHU, HAWAII

420 Waiakamilo Rd., Suite 411
Honolulu, Hawaii 96817
January 5, 2004

RYAN M. SUZUKI
LICENSED PROFESSIONAL LAND SURVEYOR
No. 10059
HAWAII, U.S.A.

R.M. Towill Corporation

Ryan M. Suzuki exp 4/30/04
Ryan M. Suzuki
Licensed Professional Land Surveyor
Certificate No. 10059
Land Court Certificate No. 280

OWNER: United States of America

TRANSFER CERTIFICATE OF TITLE: 71,802

AUTHORIZED AND APPROVED BY ORDER OF THE JUDGE OF THE LAND COURT DATED JANUARY 20, 2004
BY ORDER OF THE COURT.

REGISTRAR OF THE LAND COURT

Filed January 13, 2004 Kathleen Hanawahine, Deputy Registrar

Tax Map Key: (1st Division) 9-8-19: 3

21" x 32" = 4.7 Sq. Ft.