342

MAP 3

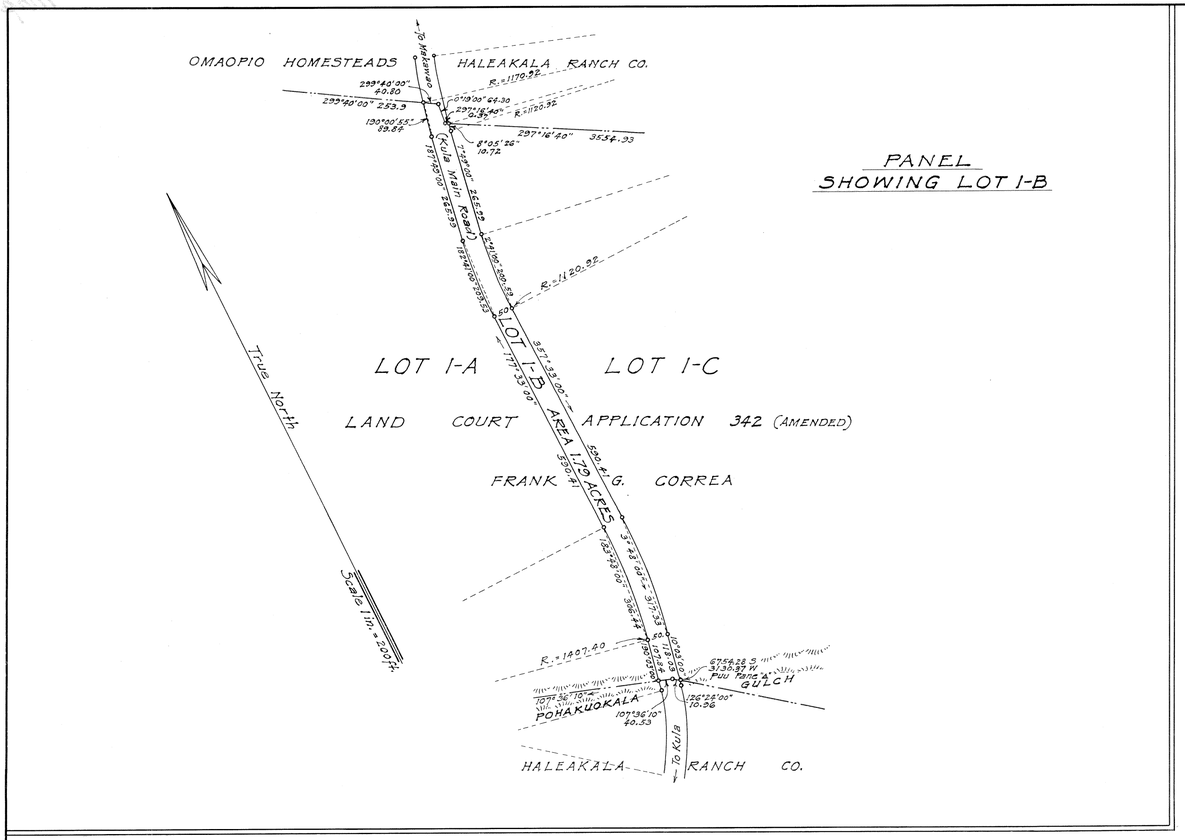

LAND COURT
TERRITORY OF HAWAII

SUBDIVISION OF LOT 1 OF
LAND COURT APPLICATION 342 (AMENDED)
INTO LOTS 1-A, 1-B AND 1-C.
SITUATED AT OMAOPIO
KULA, MAUI.

SCALES AS NOTED

Based on surveys made by the
Office of the County Engineer of Maui
in February 1934.

Description
and map by: H. E. Newton
Cadastral Engineer
Territorial Survey Dept.
Surveyor's Registered Certificate 70-5

HERBERT E. NEWTON
REGISTERED LAND SURVEYOR
No. 70
HAWAII, U.S.A.

Owner: Frank Gonsalves Correa
Certificate of Title No. 1229

By: Frank Marcelino Correa
Attorney in Fact.

I hereby certify that the map hereon being a subdivision of Land Court Application 342 (Amended) as herein entitled, has been examined and checked as to form and mathematical correctness and that it has been approved by Order of the Judge of the Land Court dated May 7, 1934.

Honolulu, T.H.
May 7, 1934.

C. Bailey
Surveyor, Territory of Hawaii.

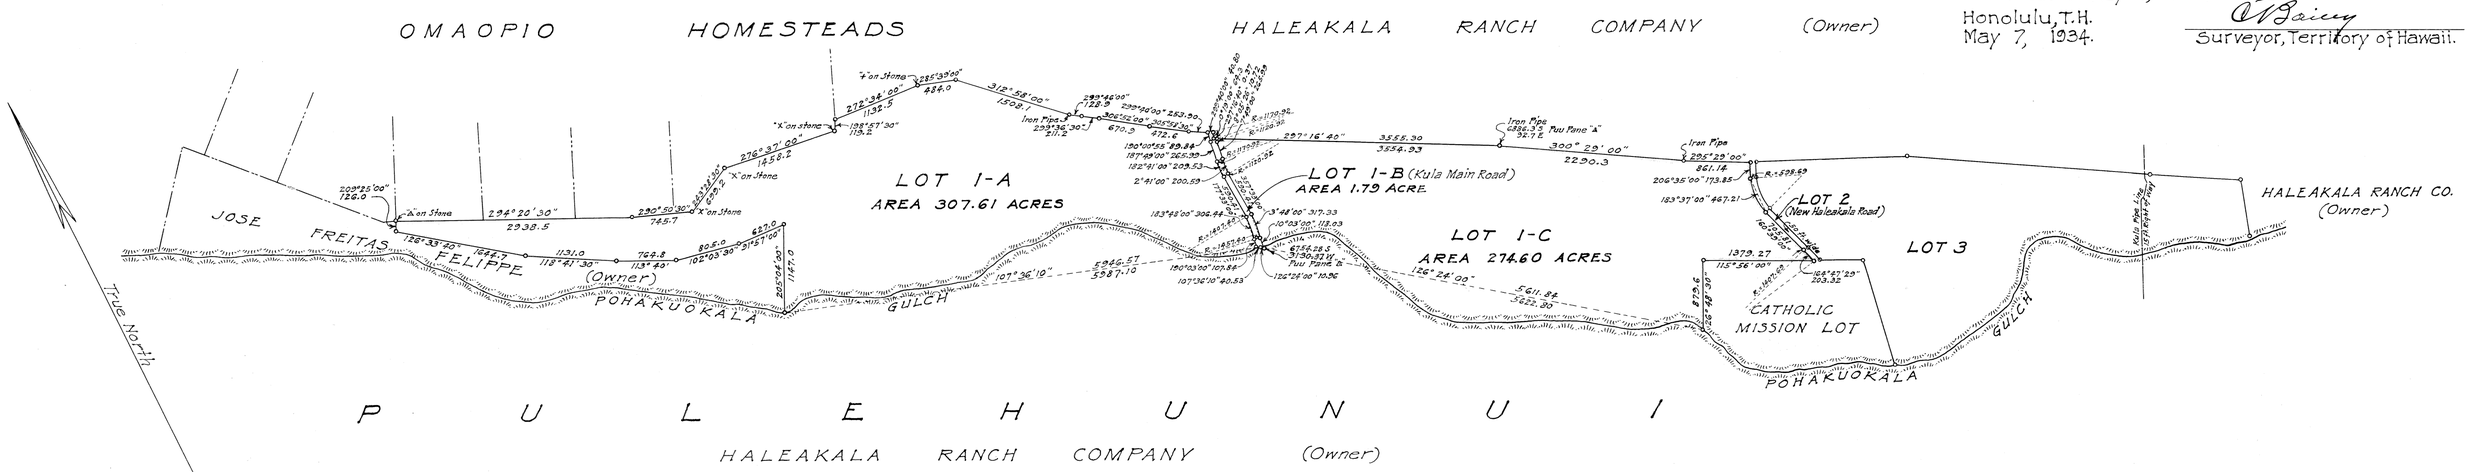

Filed April 18, 1934
Abraham N. Akana
Assistant Registrar

21" x 32" = 4.67 ft