MAP 8

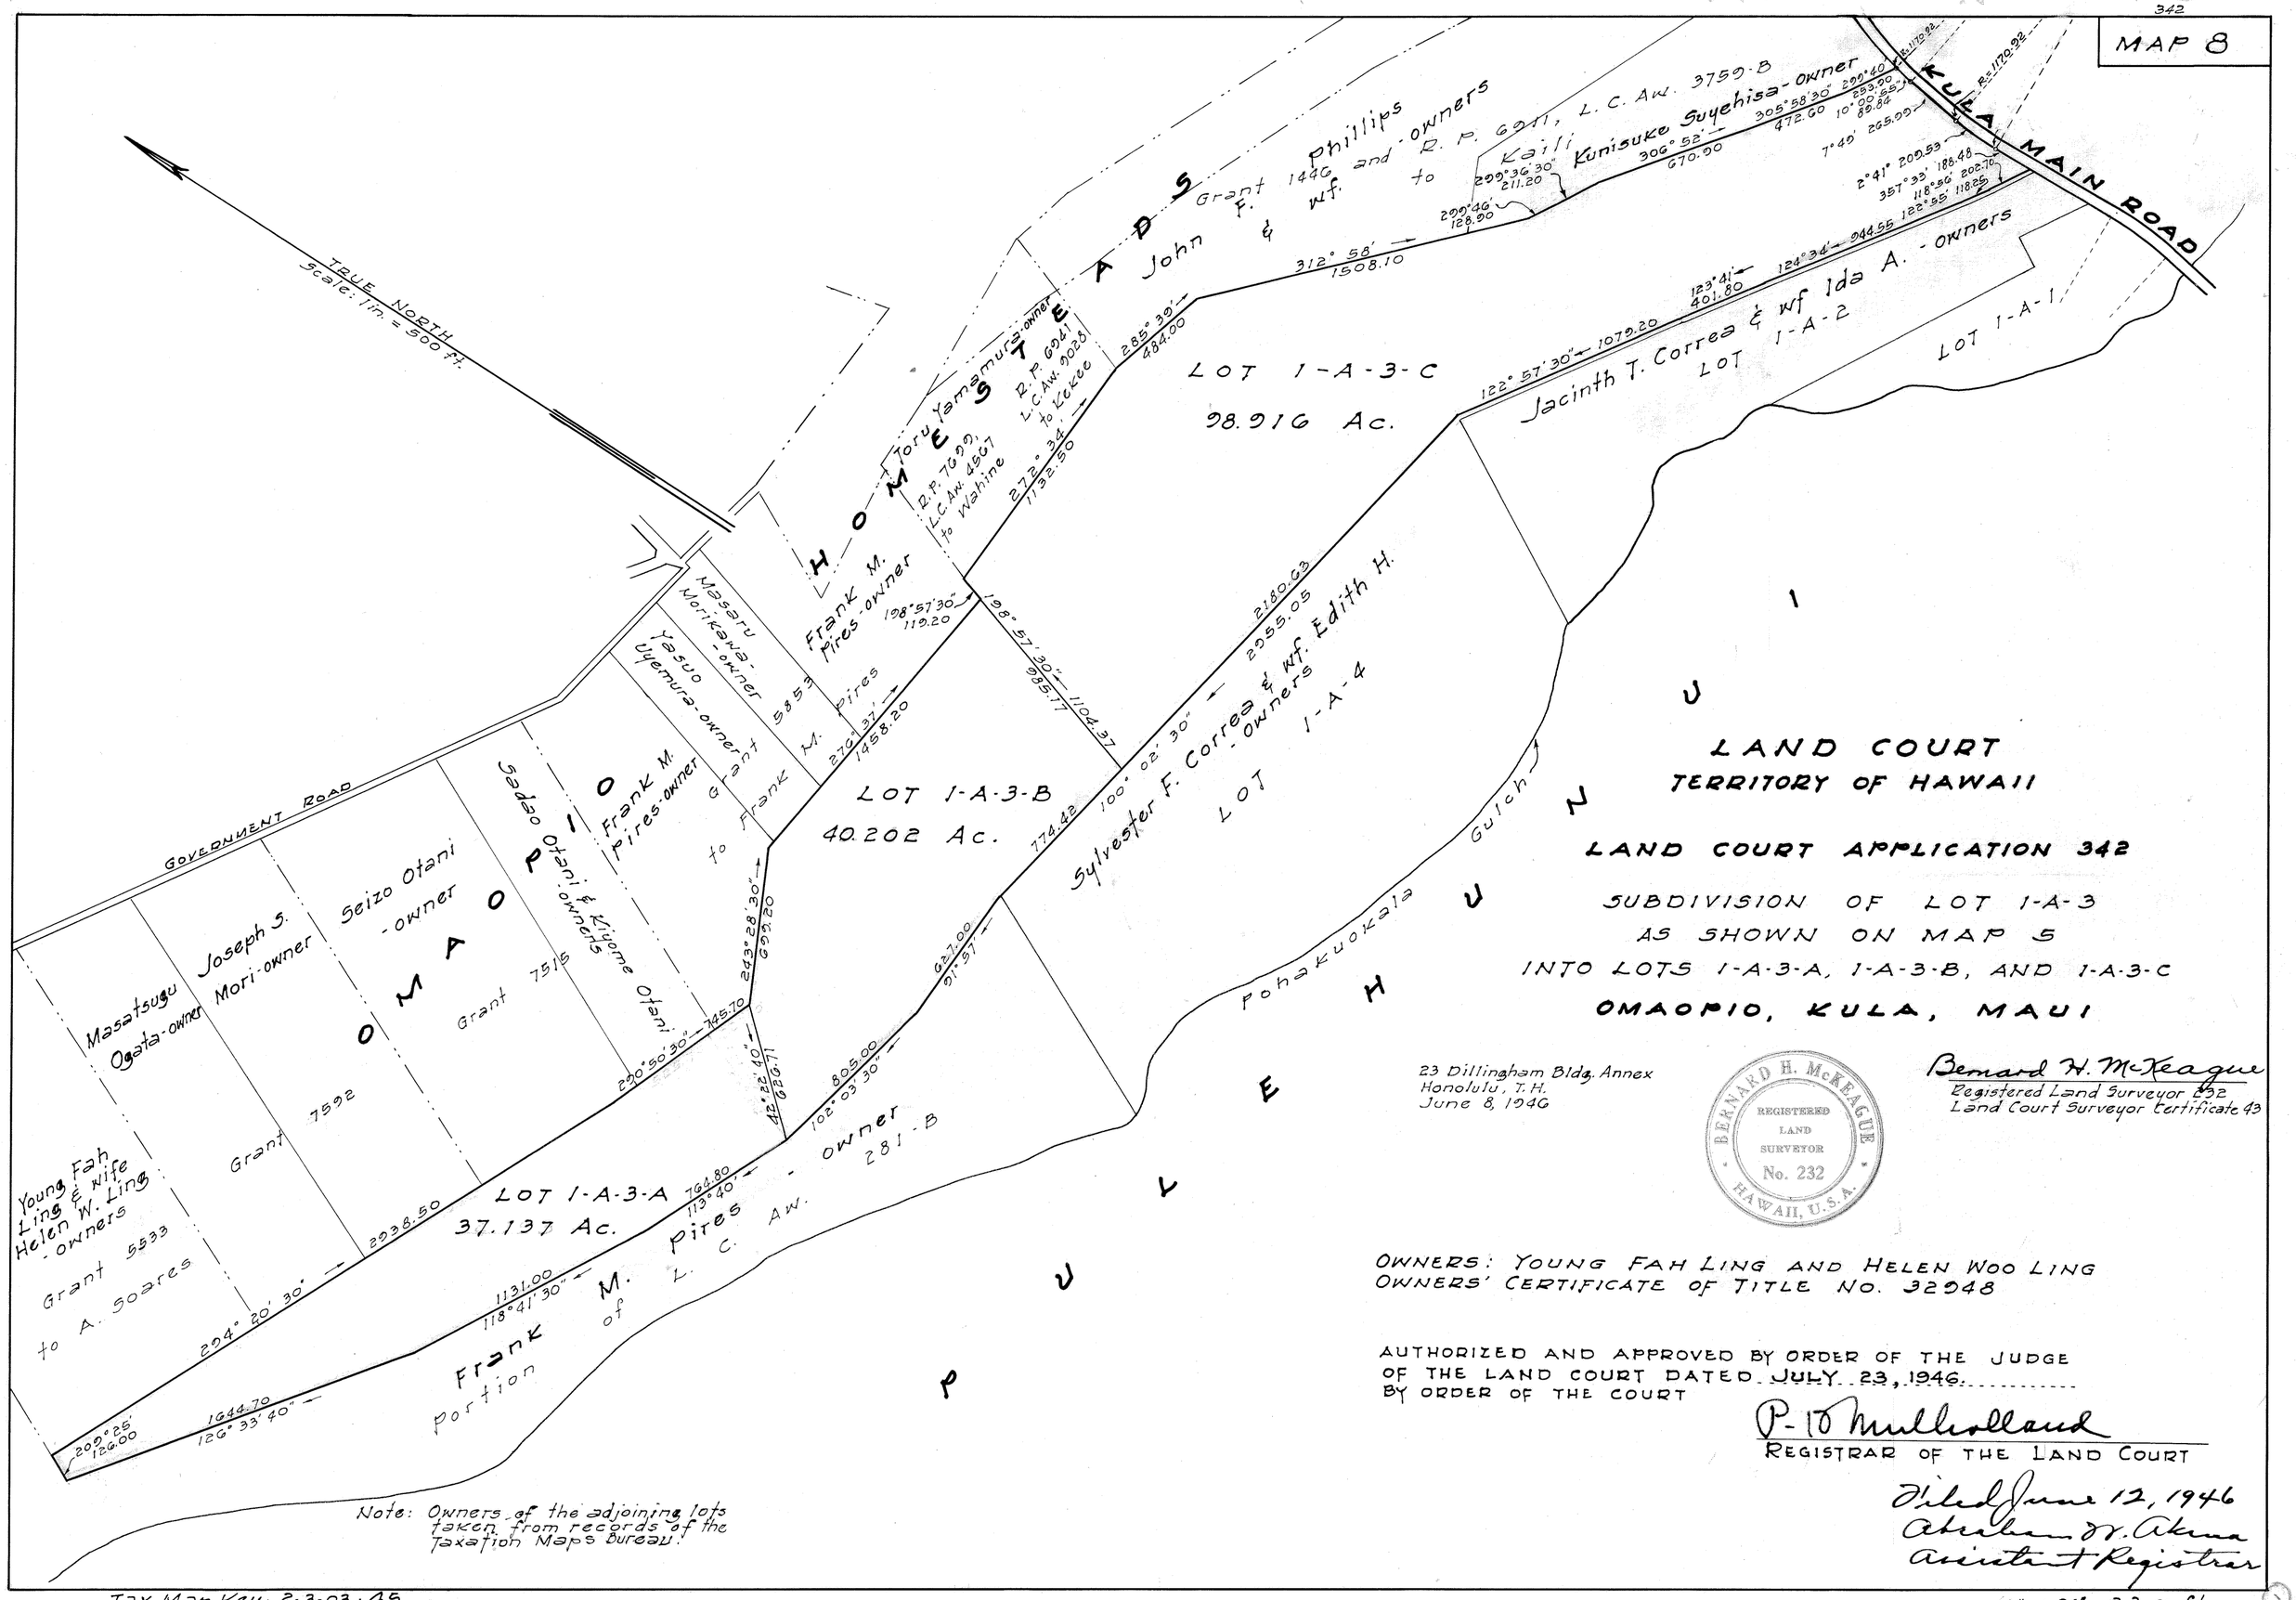

LAND COURT
TERRITORY OF HAWAII

LAND COURT APPLICATION 342

SUBDIVISION OF LOT 1-A-3
AS SHOWN ON MAP 5
INTO LOTS 1-A-3-A, 1-A-3-B, AND 1-A-3-C
OMAOPIO, KULA, MAUI

23 Dillingham Bldg. Annex
Honolulu, T.H.
June 8, 1946

BERNARD H. McKEAGUE
REGISTERED LAND SURVEYOR
No. 232
HAWAII, U.S.A.

Bernard H. McKeague
Registered Land Surveyor 232
Land Court Surveyor Certificate 43

OWNERS: YOUNG FAH LING AND HELEN WOO LING
OWNERS' CERTIFICATE OF TITLE NO. 32948

AUTHORIZED AND APPROVED BY ORDER OF THE JUDGE
OF THE LAND COURT DATED JULY 23, 1946
BY ORDER OF THE COURT

P. K. Mulholland
REGISTRAR OF THE LAND COURT

Filed June 12, 1946
Abraham N. Akana
Assistant Registrar

Note: Owners of the adjoining lots taken from records of the Taxation Maps Bureau.

Tax Map Key: 2-3-03:45

15" x 21" = 2.2 sq. ft.