MAP 9

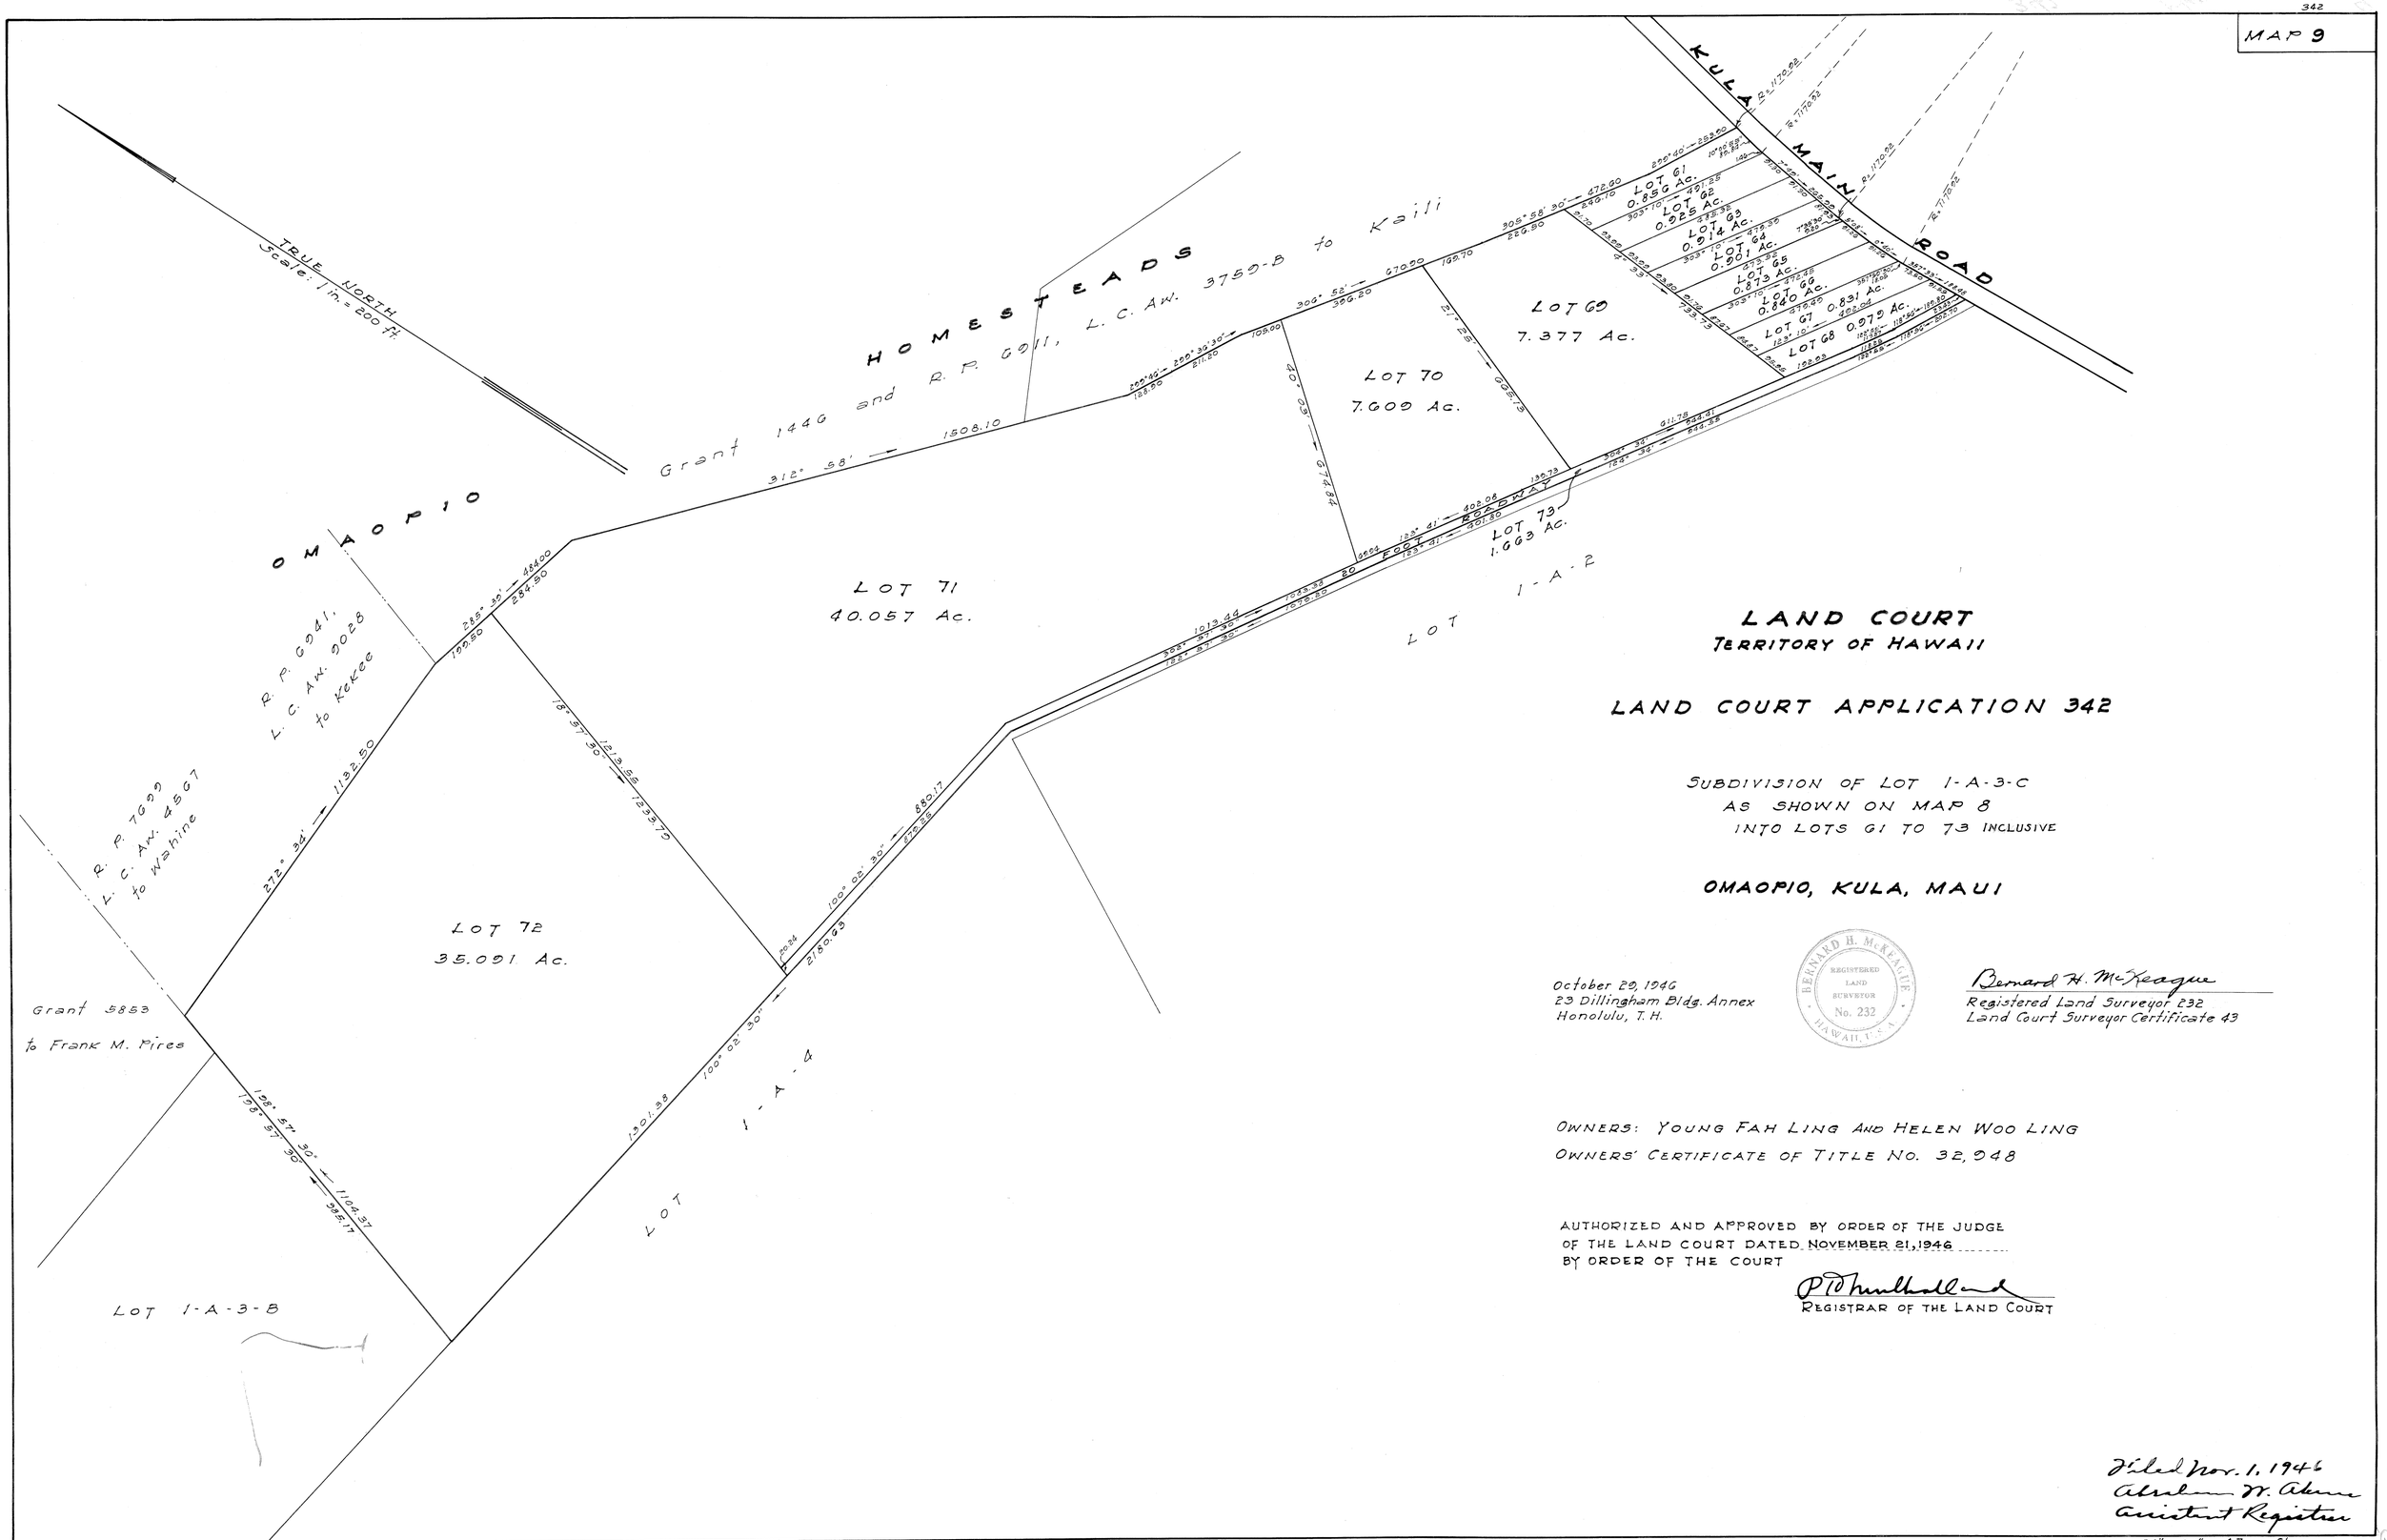

LAND COURT
TERRITORY OF HAWAII

LAND COURT APPLICATION 342

SUBDIVISION OF LOT 1-A-3-C
AS SHOWN ON MAP 8
INTO LOTS 61 TO 73 INCLUSIVE

OMAOPIO, KULA, MAUI

October 29, 1946
23 Dillingham Bldg. Annex
Honolulu, T. H.

BERNARD H. McKEAGUE
REGISTERED LAND SURVEYOR
No. 232
HAWAII, U.S.A.

Bernard H. McKeague
Registered Land Surveyor 232
Land Court Surveyor Certificate 43

OWNERS: YOUNG FAH LING AND HELEN WOO LING
OWNERS' CERTIFICATE OF TITLE NO. 32,048

AUTHORIZED AND APPROVED BY ORDER OF THE JUDGE
OF THE LAND COURT DATED NOVEMBER 21, 1946
BY ORDER OF THE COURT

P. D. Underhill
REGISTRAR OF THE LAND COURT

Filed Nov. 1, 1946
Abraham M. Akana
Assistant Registrar

Tax Map Key: 2-3-03:
c.b. 1: 8:78

21" x 32" = 4.7 sq. ft.