342

MAP 41

LAND COURT
STATE OF HAWAII

LAND COURT APPLICATION 342

CONSOLIDATION OF LOTS 135 AND 32-A
AS SHOWN ON MAPS 23 AND 30
AND RESUBDIVISION OF SAID CONSOLIDATION
INTO LOTS 146 AND 147
~~AND DESIGNATION OF EASEMENT D~~
~~OVER AND ACROSS LOT 147~~

AT OMAOPIO, KULA, MAUI
STATE OF HAWAII

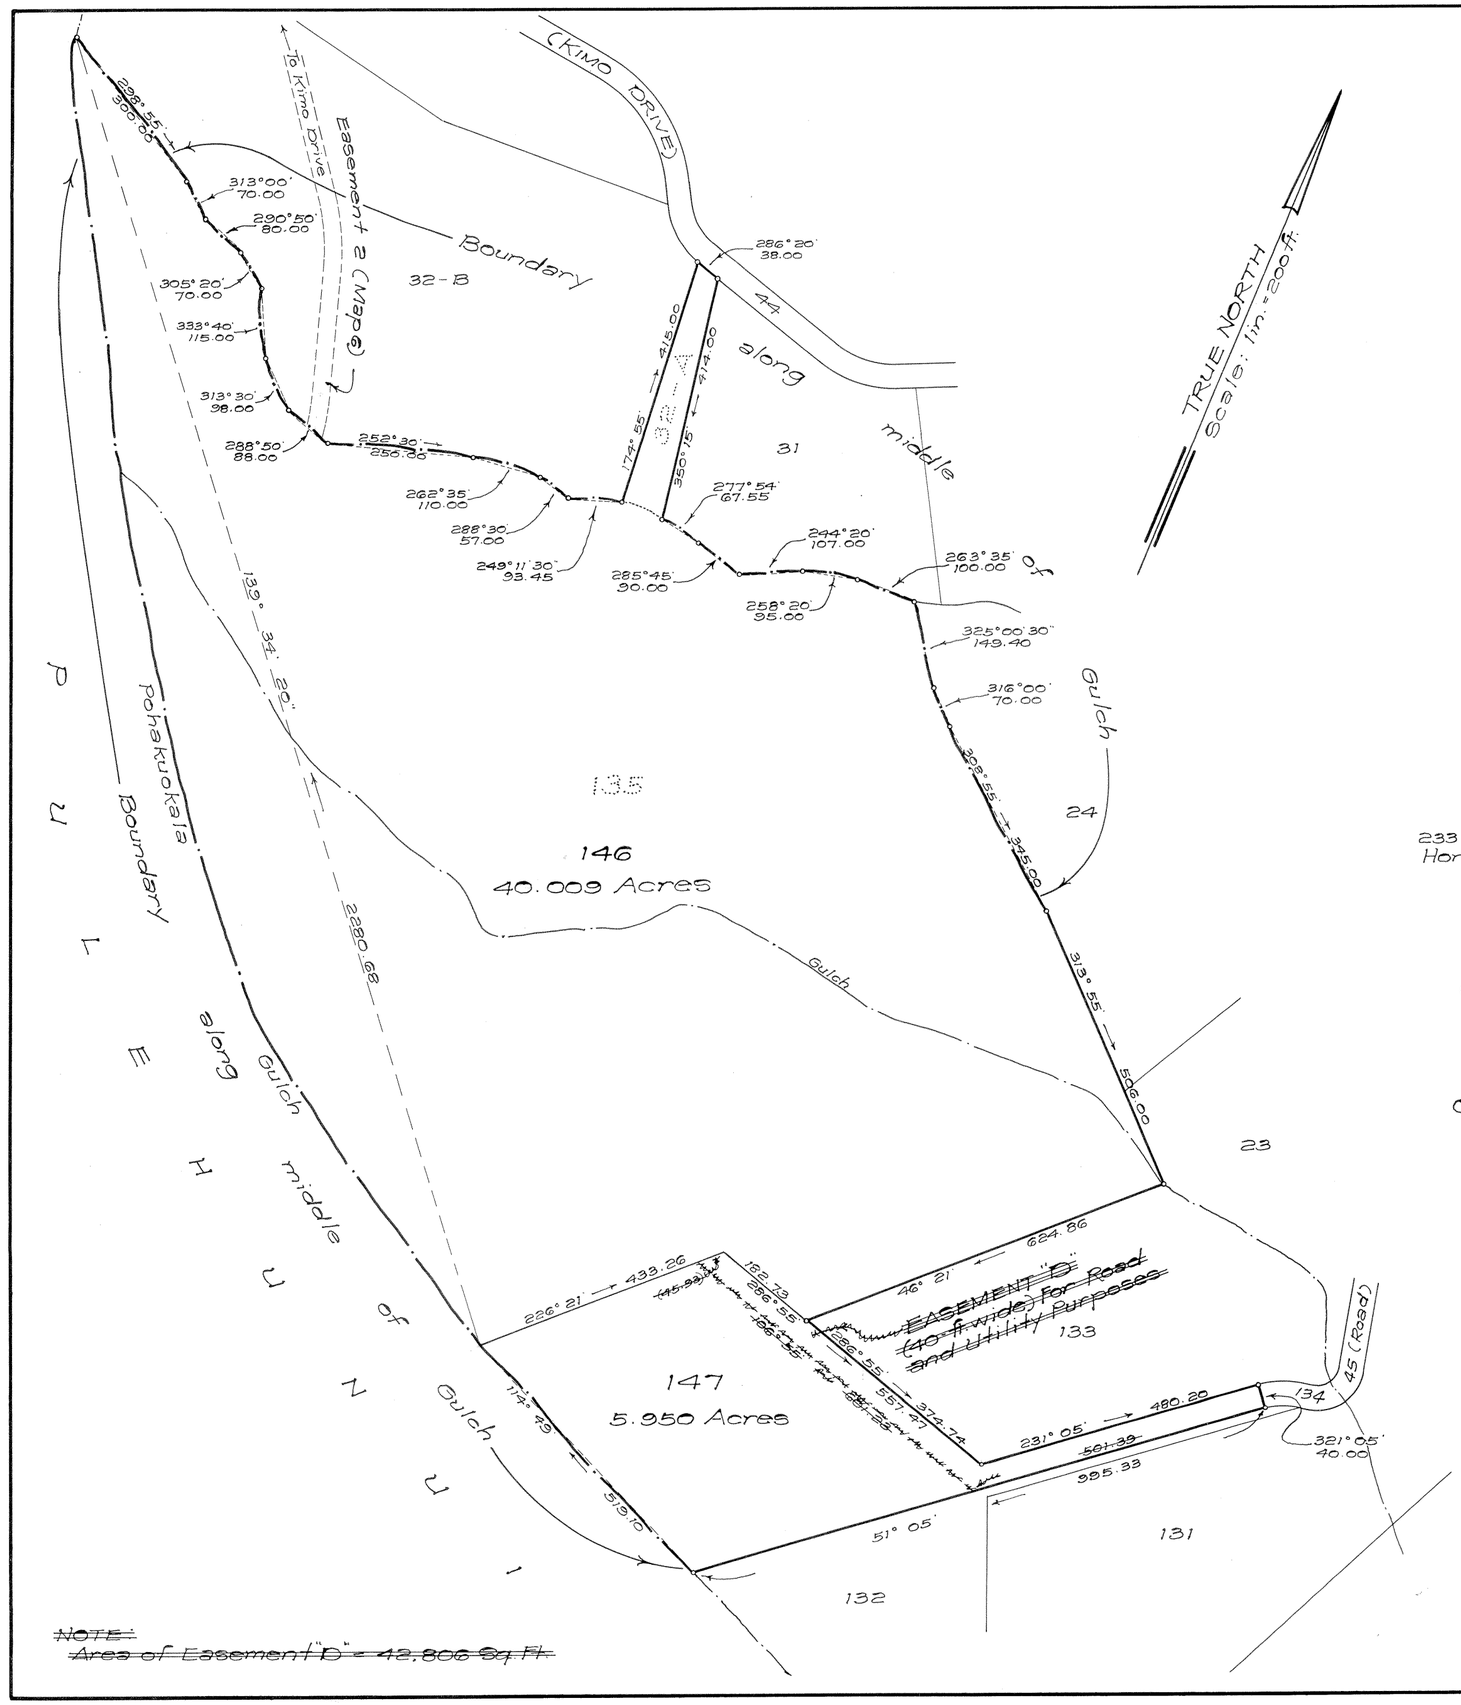

~~NOTE:~~
~~Area of Easement "D" = 42,806 Sq. Ft.~~

R. M. TOWILL CORPORATION

233 Merchant St.
Honolulu, Hawaii

MARCELLINO P. CORREA
REGISTERED LAND SURVEYOR No 259
HAWAII, U.S.A.

By: Marcellino P. Correa
Registered Professional Surveyor
Certificate Number 259

OWNERS: J-R-M CORPORATION 1/4 Interest
MOLOKAI PROPERTIES, INC., 1/2 Interest
MYRA DEANE CHARLTON 1/4 Interest

Owners' Certificate of Title: 80901

AUTHORIZED AND APPROVED BY ORDER OF THE JUDGE
OF THE LAND COURT DATED: SEPTEMBER 14, 1960
BY ORDER OF THE COURT

P H Mulholland
REGISTRAR OF THE LAND COURT

Easement "D" affecting Lot 147 as shown hereon has been cancelled by Order of the Judge of the Land Court dated October 14, 1975.
Honolulu, Hawaii
October 14, 1975

Kazutaka Saiki
State Land Surveyor

Filed Sept. 9, 1960 Paul Oglroff Clerk

Tax Map Key: 2-3-23-3
7445-0-S

15" x 21" = 2.2 Sq. Ft.