342

MAP 90

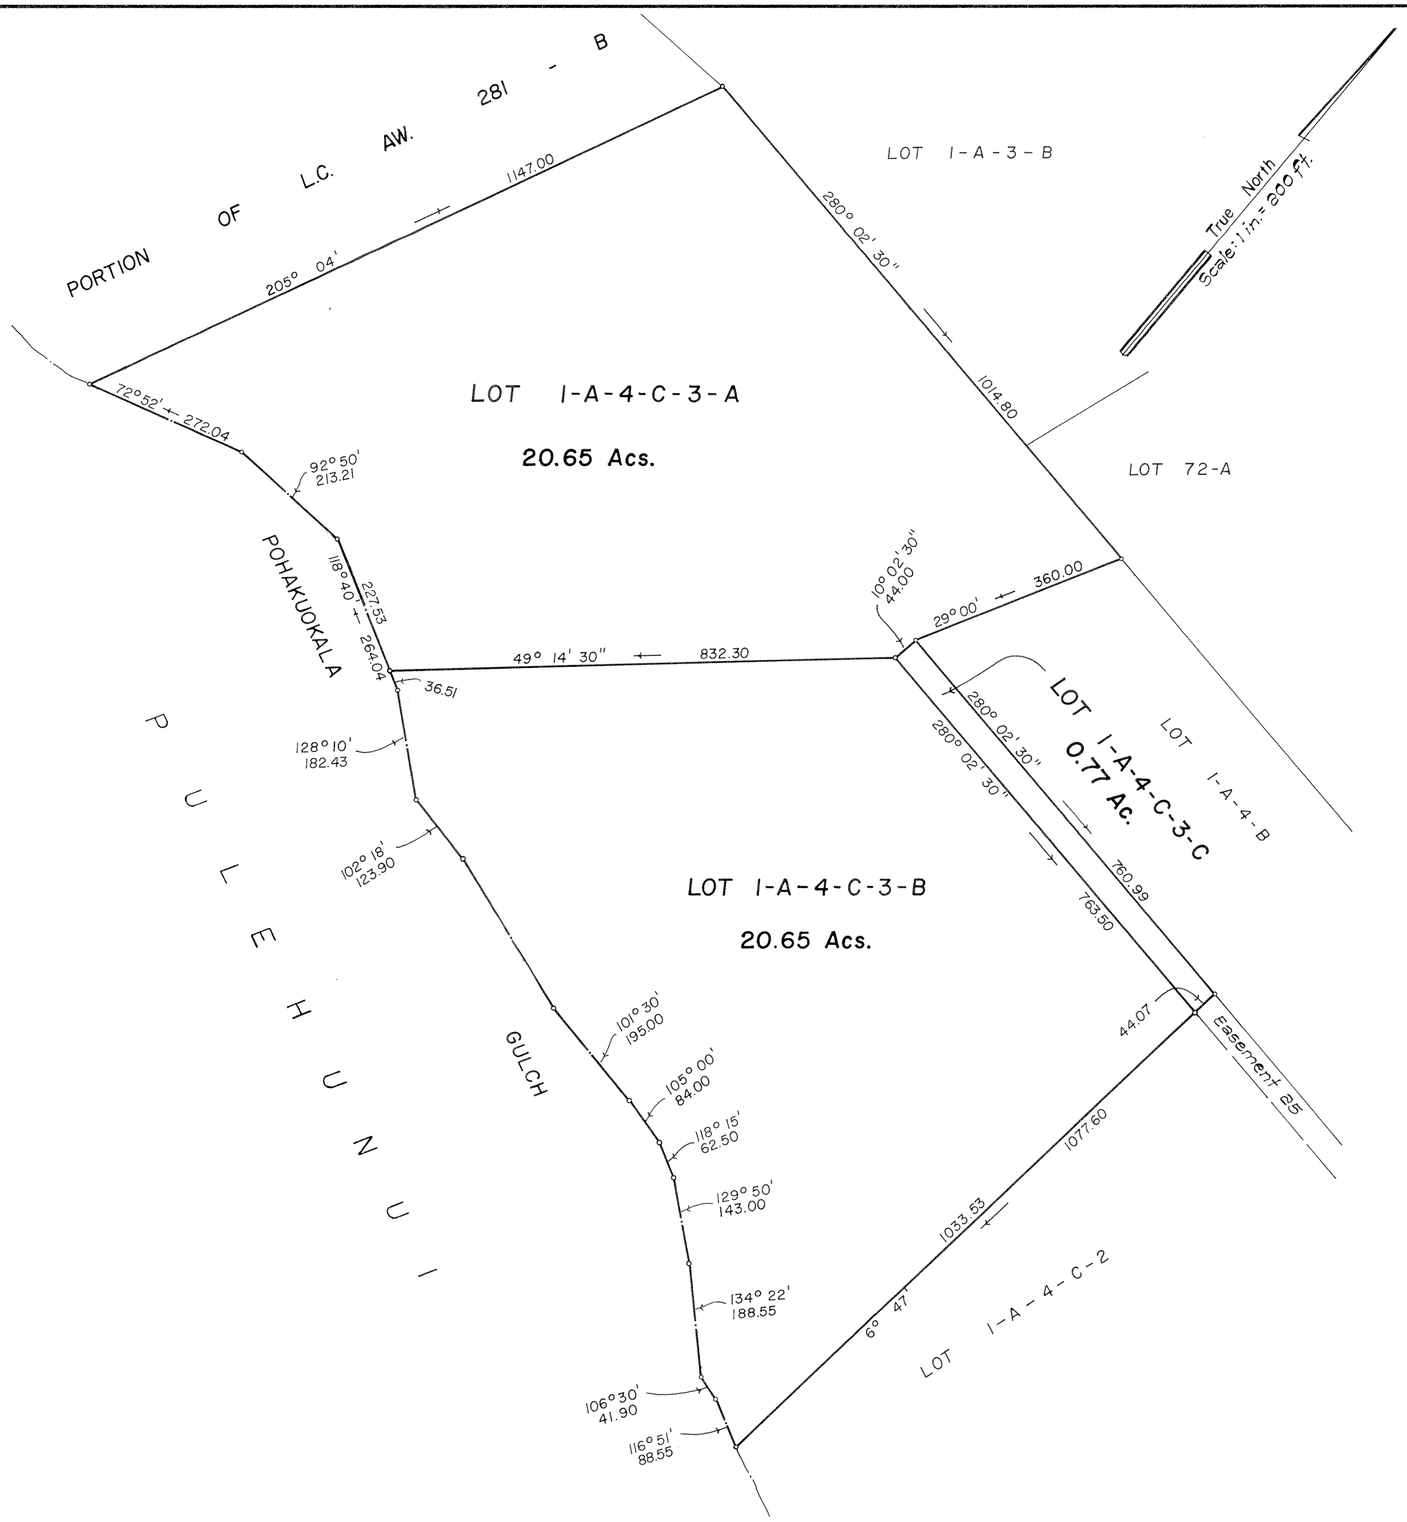

LAND COURT

STATE OF HAWAII

LAND COURT APPLICATION 342

SUBDIVISION OF LOT 1-A-4-C-3
AS SHOWN ON MAP 29

INTO LOTS 1-A-4-C-3-A TO 1-A-4-C-3-C, INCLUSIVE

AT OMAOPIO, KULA, MAUI, HAWAII

ALBERT S. SAIKI
REGISTERED PROFESSIONAL LAND SURVEYOR
No. 2720
HAWAII, U.S.A.

T & S ENGINEERS - CONTRACTORS, INC.

BY: Albert S Saiki

Registered Professional Surveyor 2720
LAND COURT SURVEYOR CERTIFICATE 172

261 DAIRY ROAD
KAHULUI, MAUI, HAWAII
APRIL 20, 1976

OWNERS: HIDEO AGENA, MINORU AGENA, NOBORU AGENA AND YOSHIHARU NAKAMURA

OWNERS' CERTIFICATE OF TITLE: 156,827

AUTHORIZED AND APPROVED BY ORDER OF THE JUDGE OF THE LAND COURT DATED: FEBRUARY 9, 1978
BY ORDER OF THE COURT

James A. Smith

REGISTRAR OF THE LAND COURT

Filed February 3, 1978
James A. Smith
Registrar

TAX MAP KEY: 2-3-03:1

15" x 21" = 2.19 Sq. Ft.