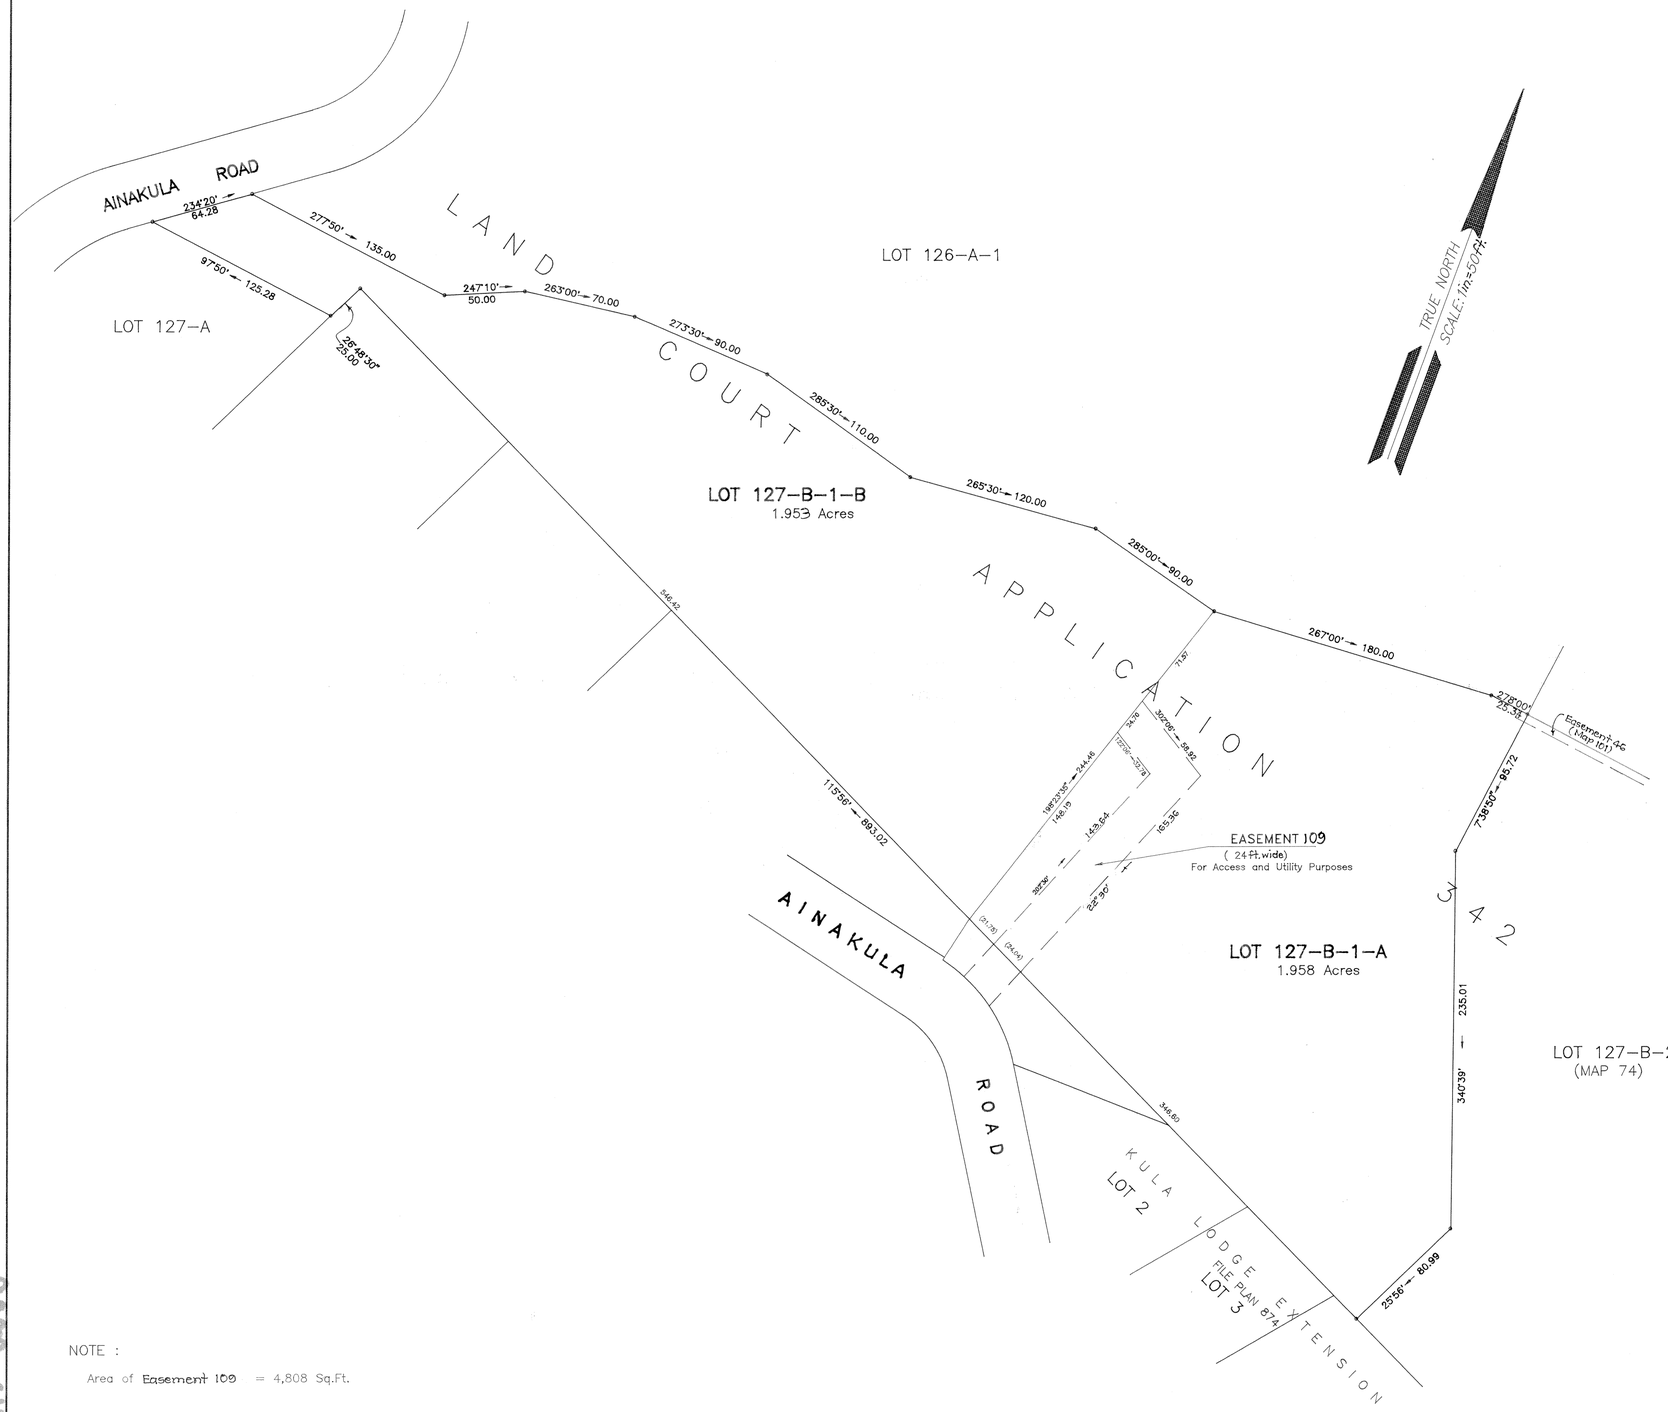

LAND COURT

STATE OF HAWAII

LAND COURT APPLICATION 342

SUBDIVISION OF LOT 127-B-1
AS SHOWN ON MAP 74
INTO LOTS 127-B-1-A, AND 127-B-1-B
AND DESIGNATION OF EASEMENT 109
OVER AND ACROSS LOT 127-B-1-A

AT OMAOPIO, KULA, MAUI, HAWAII

Date : Sept 16, 1996
270 Hookahi Street, Ste. 312
Wailuku, Maui, Hawaii

EDGARDO V. VALERA
LICENSED PROFESSIONAL LAND SURVEYOR
No. 5076
HAWAII, U.S.A.

BY : [signature]
EDGARDO V. VALERA
LICENSED PROFESSIONAL LAND SURVEYOR CERTIFICATE NO.5076
LAND COURT SURVEYOR CERTIFICATE NO.216

OWNER : GE CAPITAL HAWAII, INC.

TRANSFER CERTIFICATE OF TITLE : 490,889

Authorized and approved by the order of the Judge
of the Land Court dated DECEMBER 10, 1998
By Order of the Land Court.

acting Registrar of the Land Court

filed October 21, 1998
Dennis Shiroma,
Clerk

NOTE :

Area of Easement 109 = 4,808 Sq.Ft.

TMK : (2), 2-3-22 : 05

21" X 32" = 4.67 Sq.Ft.