MAP 135

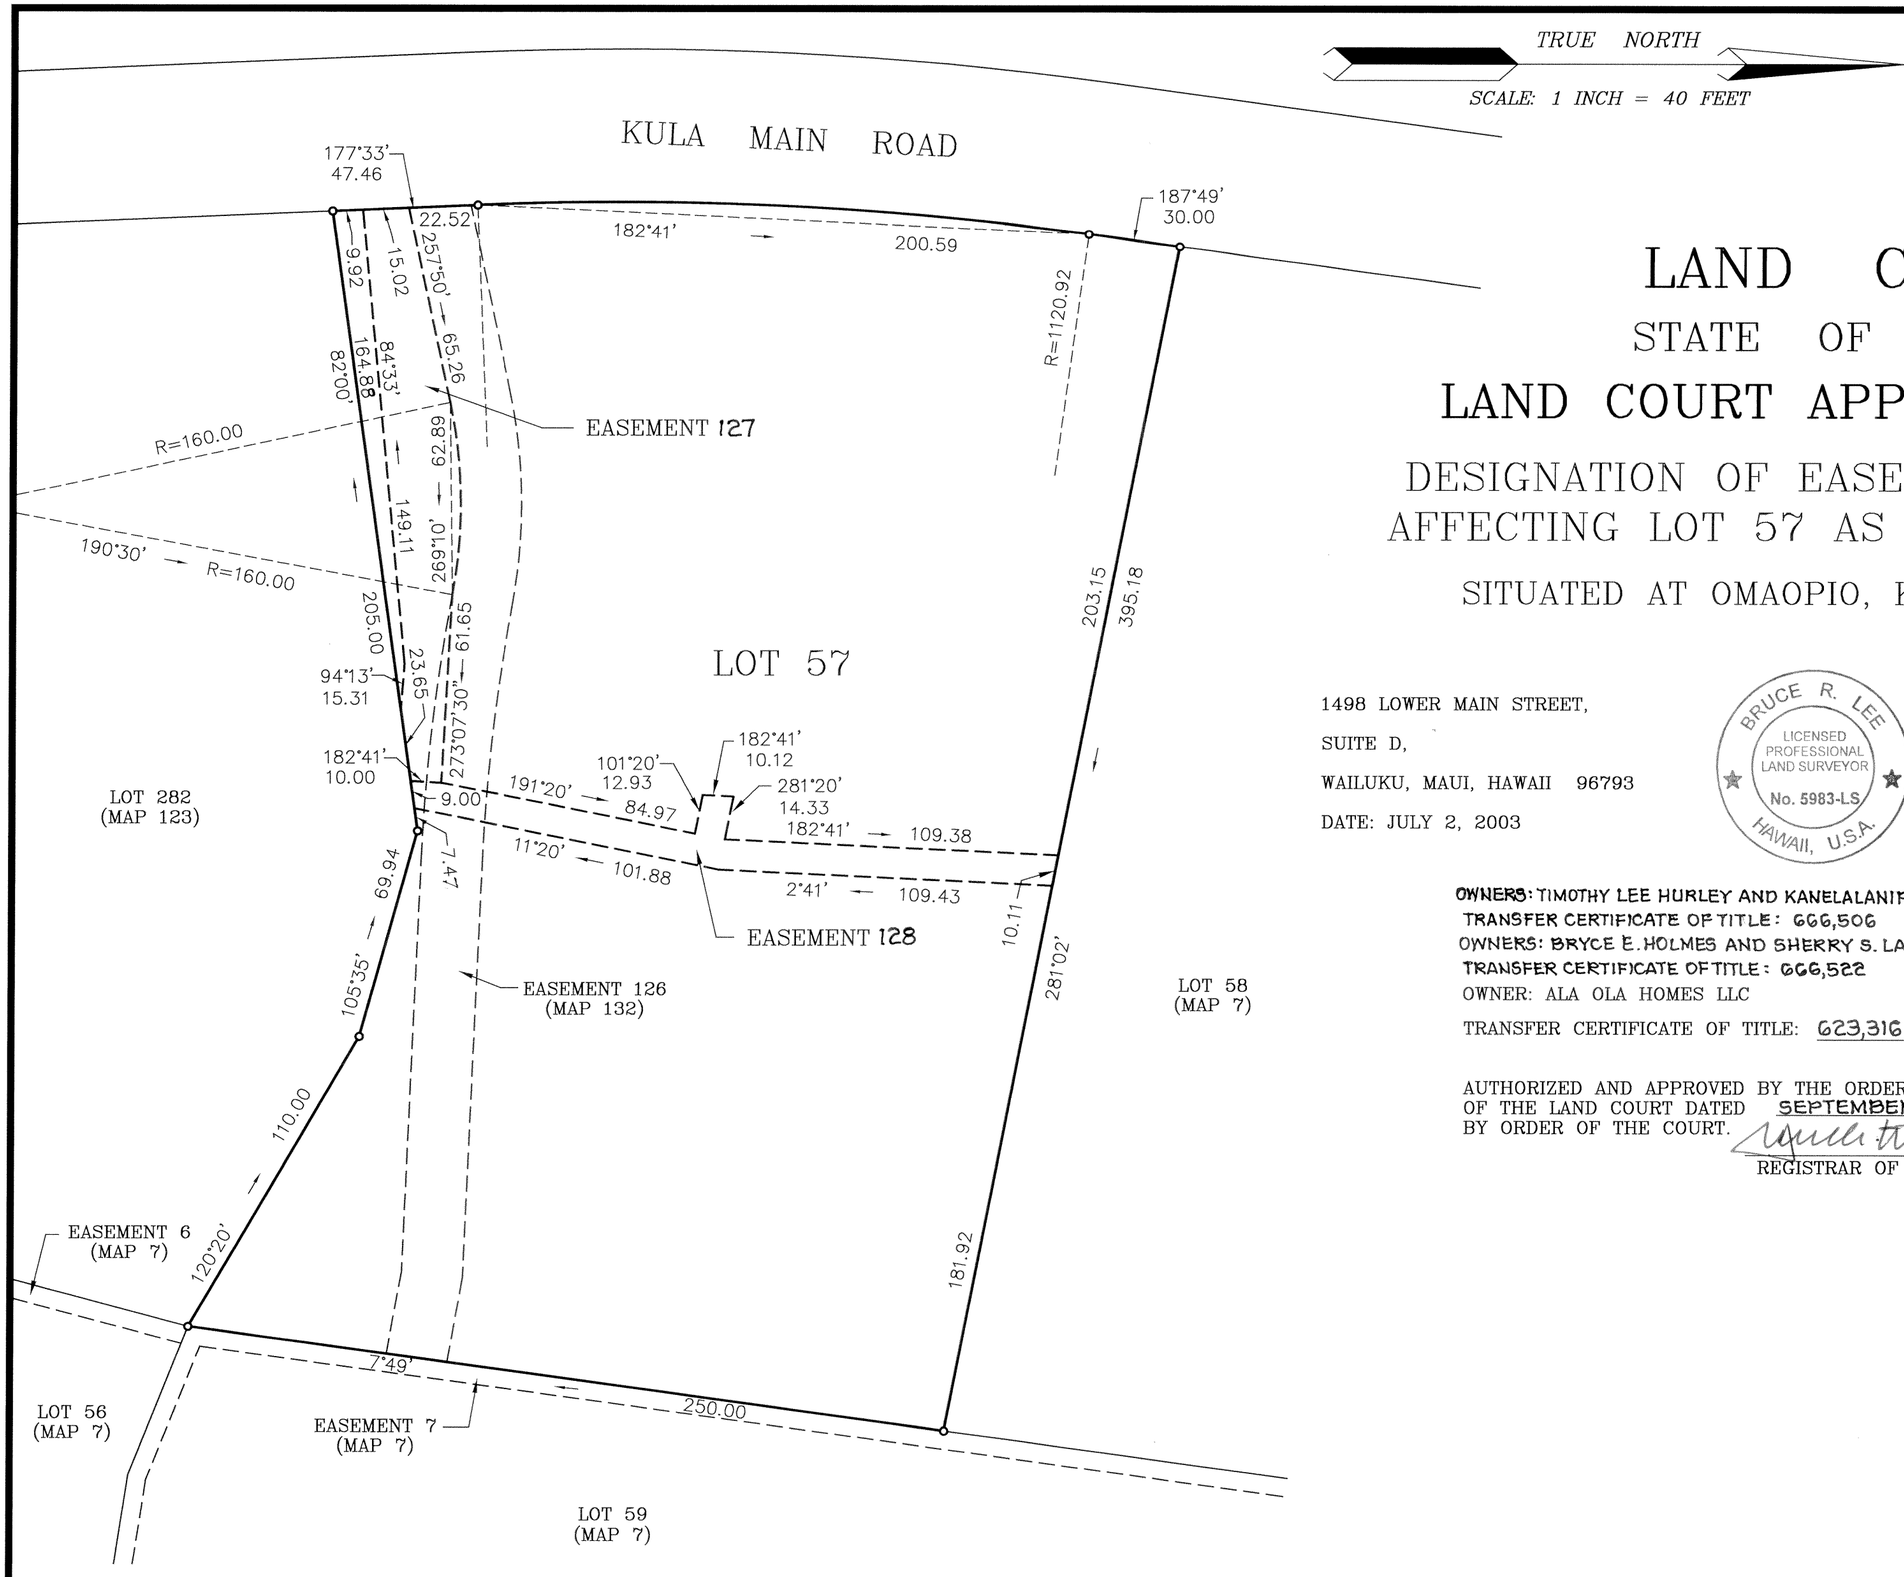

LAND COURT

STATE OF HAWAII

LAND COURT APPLICATION 342

DESIGNATION OF EASEMENTS 127 AND 128 AFFECTING LOT 57 AS SHOWN ON MAP 7

SITUATED AT OMAOPIO, KULA, MAUI, HAWAII

1498 LOWER MAIN STREET,
SUITE D,
WAILUKU, MAUI, HAWAII 96793
DATE: JULY 2, 2003

BRUCE R. LEE
LICENSED PROFESSIONAL LAND SURVEYOR
No. 5983-LS
HAWAII, U.S.A.

NEWCOMER–LEE
LAND SURVEYORS, INC.

BY: Bruce R. Lee GAP 04/04
BRUCE R. LEE
Licensed Professional Land
Surveyor Certificate No. 5983–LS
Land Court Certificate No. 221

OWNERS: TIMOTHY LEE HURLEY AND KANELALANIPILIMEKAWAILELEOLA HURLEY
TRANSFER CERTIFICATE OF TITLE: 666,506
OWNERS: BRYCE E. HOLMES AND SHERRY S. LARSON-HOLMES
TRANSFER CERTIFICATE OF TITLE: 666,522
OWNER: ALA OLA HOMES LLC
TRANSFER CERTIFICATE OF TITLE: 623,316

AUTHORIZED AND APPROVED BY THE ORDER OF THE JUDGE OF THE LAND COURT DATED SEPTEMBER 25, 2003
BY ORDER OF THE COURT.
REGISTRAR OF THE LAND COURT

NOTE:
AREA OF EASEMENT 127 = 3,470 SQ. FT.
AREA OF EASEMENT 128 = 2,259 SQ. FT.

Filed August 13, 2003 Kaineen Hanawahine, Deputy Registrar

TAX MAP KEY:(2) 2–3–016: 009

15" X 21" = 2.2 SQ. FT.