MAP 5

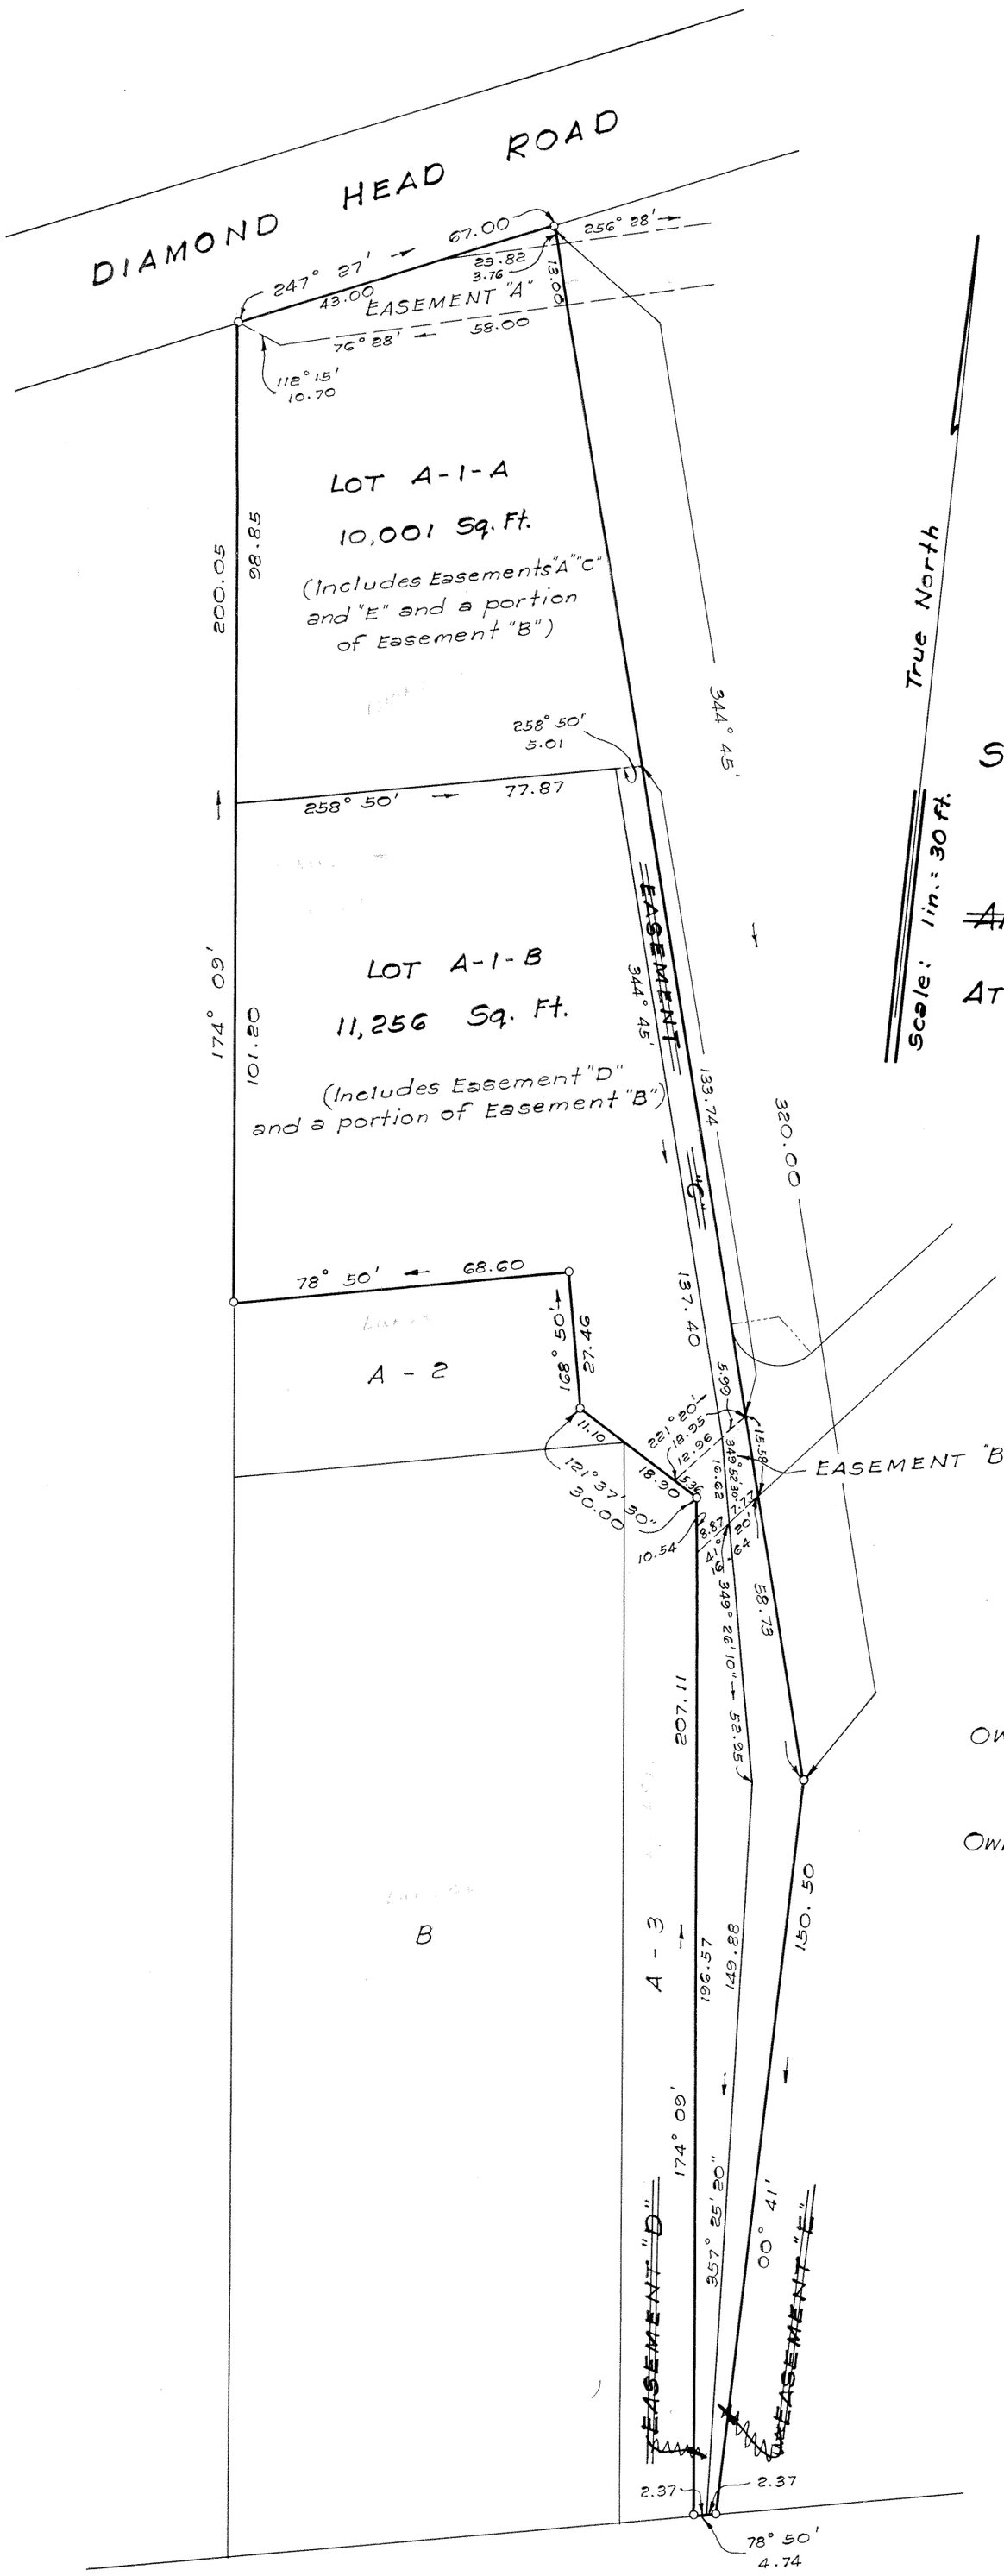

LAND COURT

TERRITORY OF HAWAII

LAND COURT APPLICATION 348

SUBDIVISION OF LOT A-1 AS SHOWN ON MAP 3 INTO LOTS A-1-A AND A-1-B

~~AND DESIGNATION OF EASEMENTS "C" "D" AND "E"~~

AT KAALAWAI, KAPAHULU, HONOLULU, OAHU, T. H.

419 S.M. Damon Bldg.
Honolulu, T. H.

January 16, 1952

Fred E. Harvey
Surveyor and Maker of Plan
Registered Certificate 79 E.S.

FRED E. HARVEY
REGISTERED LAND SURVEYOR
No. 79
HAWAII, U.S.A.

OWNERS: ROY ALEXANDER CRAW JR.
DOROTHY DEANE CRAW

Owner's Certificate of Title: 51,199

AUTHORIZED AND APPROVED BY ORDER OF THE JUDGE OF THE LAND COURT DATED: MAY 16, 1952.

BY ORDER OF THE COURT

REGISTRAR OF THE LAND COURT

NOTE:

Area of Easement "A" = 694 Sq. Ft.
Area of Easement "B" = 209 Sq. Ft.
~~Area of Easement "C" = 678 Sq. Ft.~~
Area of a portion of Easement "B" across LOT A-1-A = 90 Sq. Ft.
Area of a portion of Easement "B" across LOT A-1-B = 119 Sq. Ft.
~~Area of Easement "D" = 1484 Sq. Ft.~~
~~Area of Easement "E" = 1473 Sq. Ft.~~

Easements "C", "D" and "E" as shown hereon have been deleted by Order of the Judge of the Land Court dated February 10, 1994.
Honolulu, Hawaii
February 10, 1994
Stanley Y. Hasegawa
State Land Surveyor

Filed May 12, 1952
Abraham D. Akana
Assistant Registrar

Tax Map Key: 3-1-38-3

15" X 21" = 2.2 Sq. Ft.