360

MAP 5

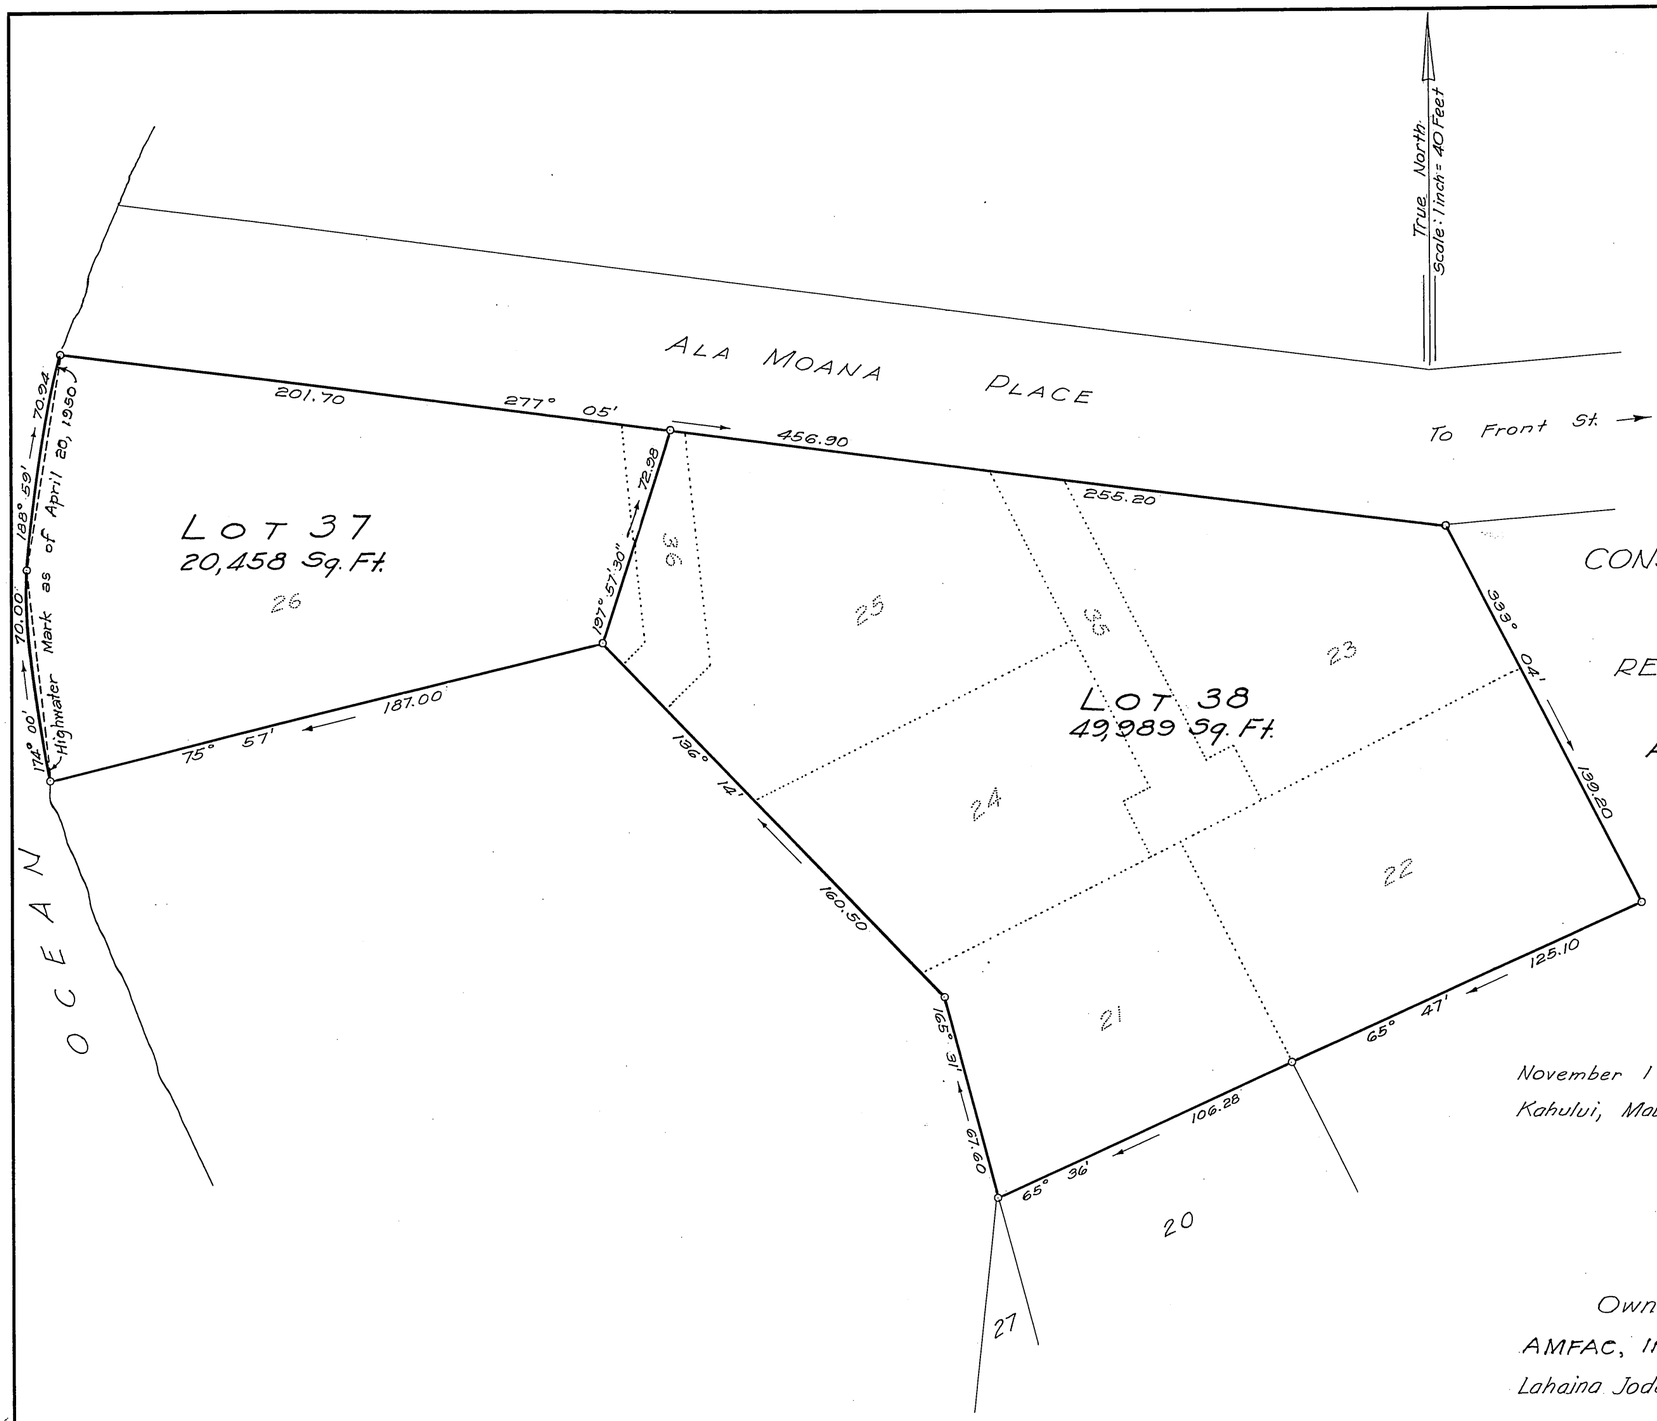

LAND COURT
STATE OF HAWAII

LAND COURT APPLICATION 360

CONSOLIDATION OF LOTS 21, 22, 23, 24, 25, 26, 35 AND 36 AS SHOWN ON MAP 4
AND
RESUBDIVISION OF SAID CONSOLIDATION INTO LOTS 37 AND 38

AT PUUNOA 1ST, LAHAINA, MAUI, HAWAII

ICHIRO TOBA
REGISTERED PROFESSIONAL LAND SURVEYOR
No. 1564-S
HAWAII, U.S.A.

November 17, 1967
Kahului, Maui, Hawaii

Ichiro Toba
Registered Land Surveyor No. 1564-S
Land Court Surveyor No. 138

Owner	Lot	Certificate of Title
AMFAC, INC.	26	117,133
Lahaina Jodo Mission	21, 22, 23, 24, 25, 35 and 36	116,109

AUTHORIZED AND APPROVED BY ORDER OF THE JUDGE OF THE LAND COURT DATED OCTOBER 21, 1968
BY ORDER OF THE COURT Rudolph K. Espinda
REGISTRAR OF THE LAND COURT

Filed October 1, 1968 Paul Coloff clerk

Tax Map Key: 2nd. Div. 4-5-04-4

15"x21" = 2.19 Sq. Ft.

8