MAP 2

TERRITORY OF HAWAII
LAND COURT
Sub-division approved
Honolulu, 1917.
S. B. Kemp.
JUDGE.

TERRITORY OF HAWAII
LAND - COURT
SUBDIVISION OF PART "A" OF ORIGINAL
LAND COURT PETITION No 302
C. G. Bockus, Petitioner,
PUNAANANA, NUUANU VALLEY,
Honolulu, Oahu.

James T. Taylor, C.E.
Surveyor and Maker of Plan.
Honolulu, T.H. Aug. 17. 1917.

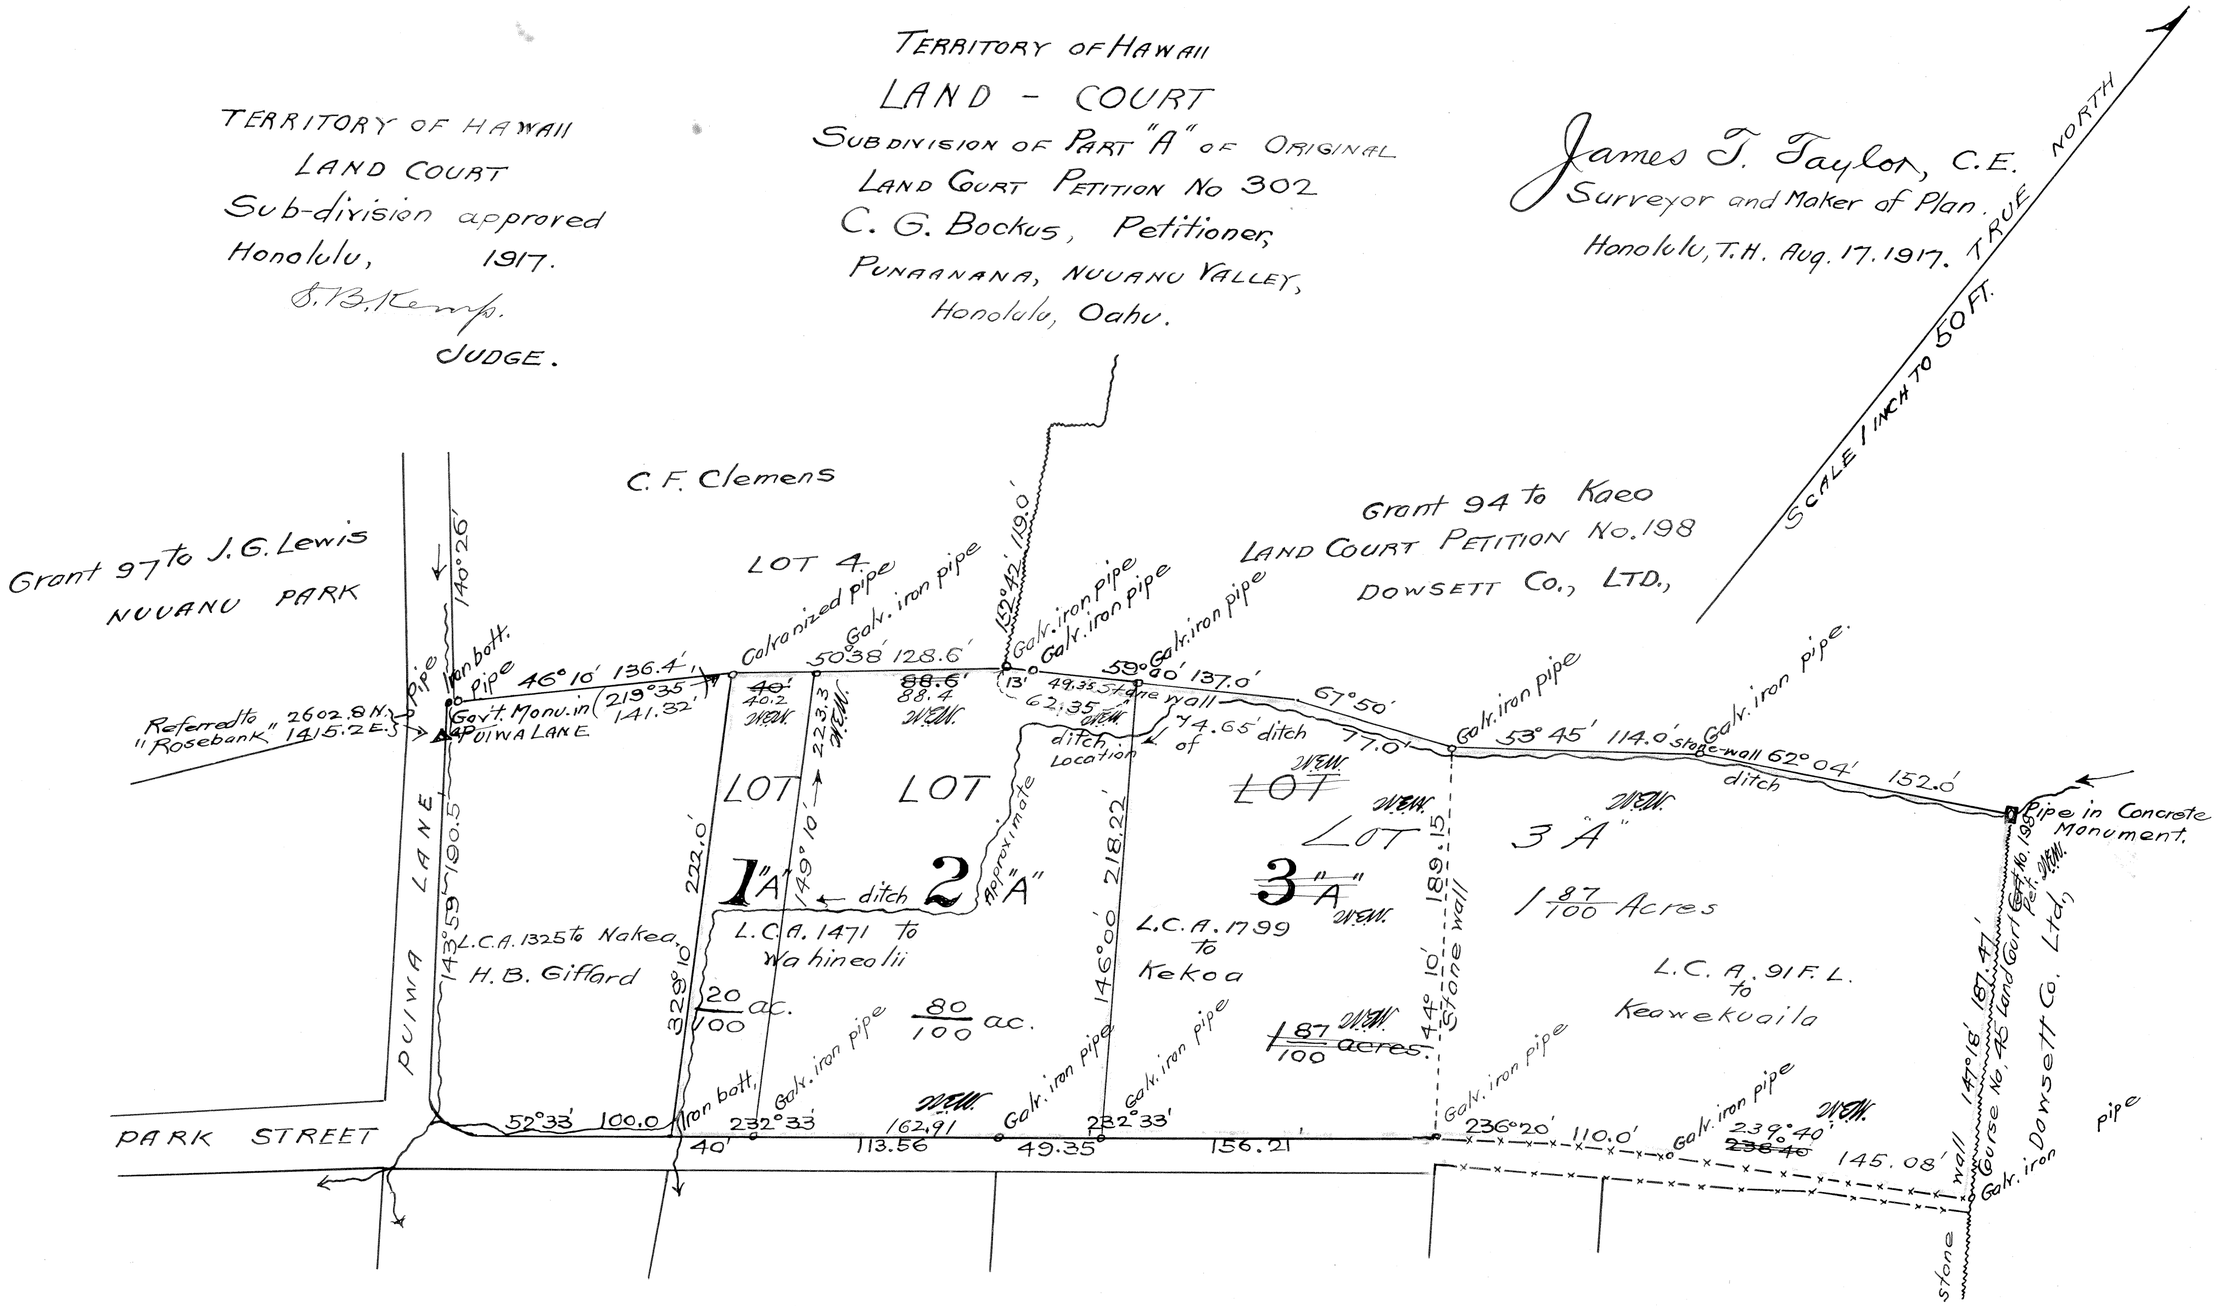

I hereby certify this to be a true and correct copy of description of survey and map filed in the Land Court with subdivision of Petition No. 302.

Honolulu, Hawaii.
Sept. 12, 1917.

Walter E. Wall,
Surveyor, Territory of Hawaii.

I hereby certify that the map hereon being a Subdivision of Part "A" of Land Court Petition No. 302 has been examined and verified and found to be correct.

Walter E. Wall,
Honolulu, T.H. Sept. 12, 1917, Surveyor, Territory of Hawaii,

Honolulu, T. H. Aug. 17th 1917.
C. G. Bockus
Petitioner,

Filed August 21, 1917.
A. V. Hogan,
Registrar.

302