MAP 6

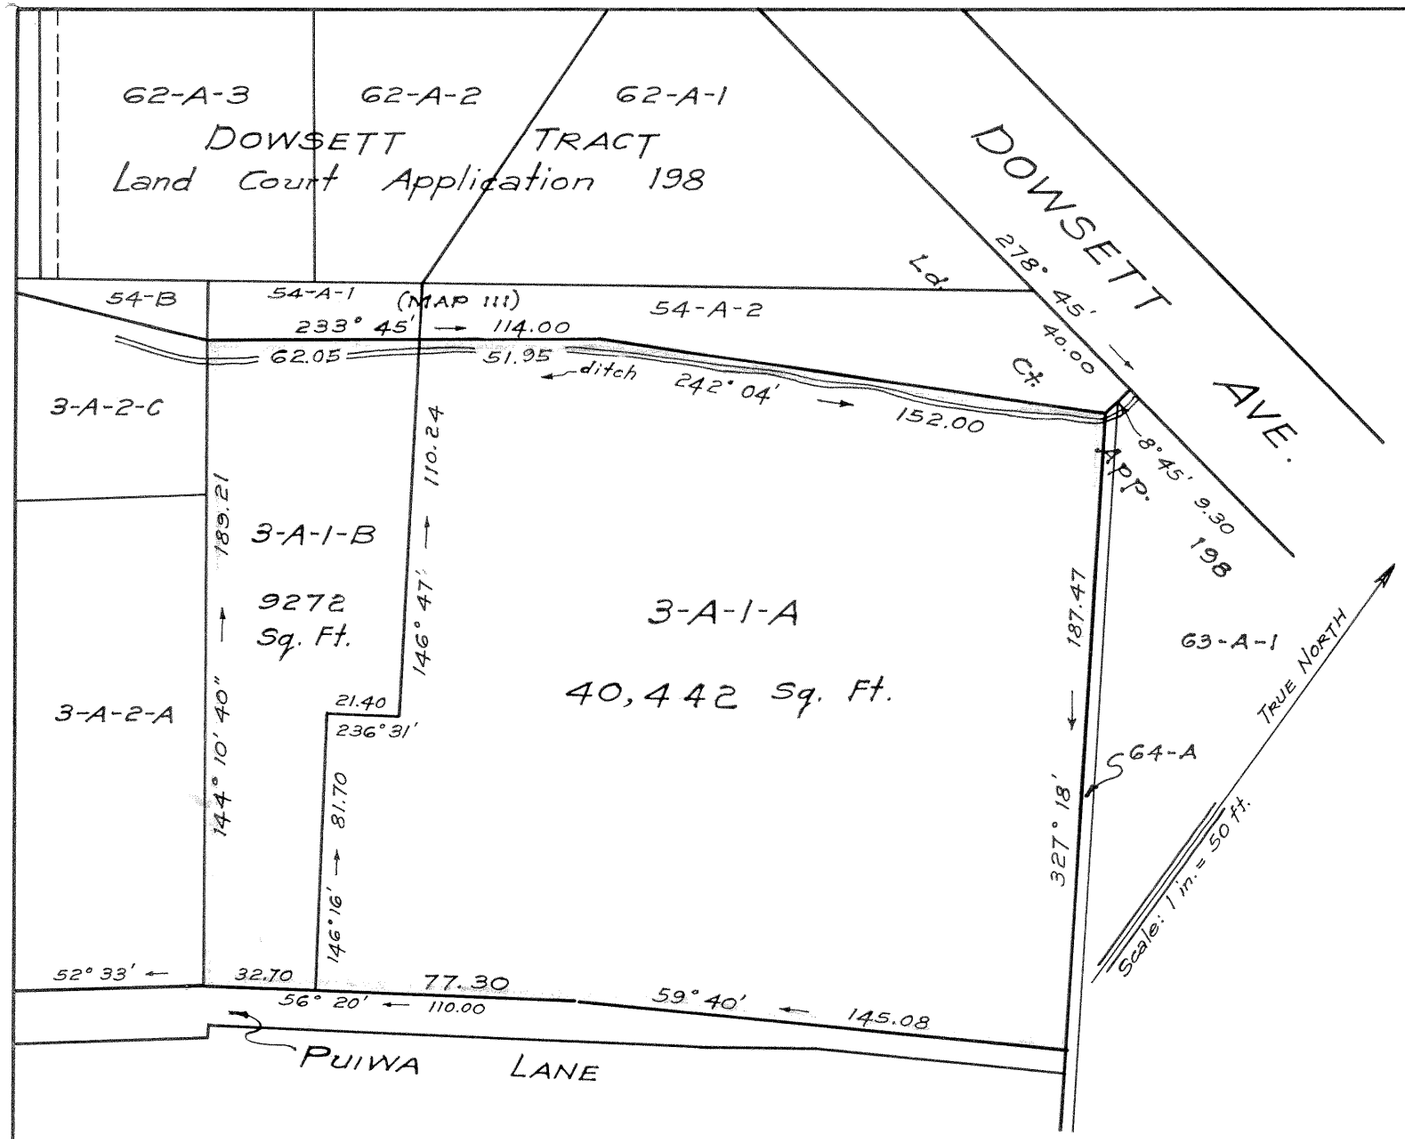

LAND COURT
TERRITORY OF HAWAII

LAND COURT APPLICATION 302

SUBDIVISION OF LOT 3-A-1 AS SHOWN ON MAP 3 INTO LOTS 3-A-1-A AND 3-A-1-B.

NUUANU VALLEY, HONOLULU, OAHU, T. H.

22 Dillingham Bldg. Annex
Honolulu, T. H.
December 19, 1946

Bernard H. McKeague
Registered Land Surveyor 232
Land Court Surveyor Certificate 43

BERNARD H. MCKEAGUE REGISTERED LAND SURVEYOR No. 232 HAWAII

OWNERS: JOSEPH HOWARD WORRALL
MARGARET JONES WORRALL

Owners' Certificate of Title No. 2785

AUTHORIZED AND APPROVED BY ORDER OF THE JUDGE OF THE LAND COURT DATED JANUARY 6, 1947.
BY ORDER OF THE COURT

P. Mulholland
REGISTRAR OF THE LAND COURT

Filed Dec. 26, 1946
Abraham W. Akana
Assistant Registrar

Tax Map Key: 2-2-44

10" x 15" = 1.0 Sq. Ft.