MAP 7

LAND COURT
TERRITORY OF HAWAII

LAND COURT APPLICATION 302

SUBDIVISION OF LOT 3-A-1-A
AS SHOWN ON MAP 6
INTO LOTS 3-A-1-A-1, 3-A-1-A-2 AND 3-A-1-A-3
AND THE DESIGNATION OF EASEMENT "B"
OVER AND ACROSS LOT 3-A-1-A-2

NUUANU VALLEY, HONOLULU, OAHU, T. H.

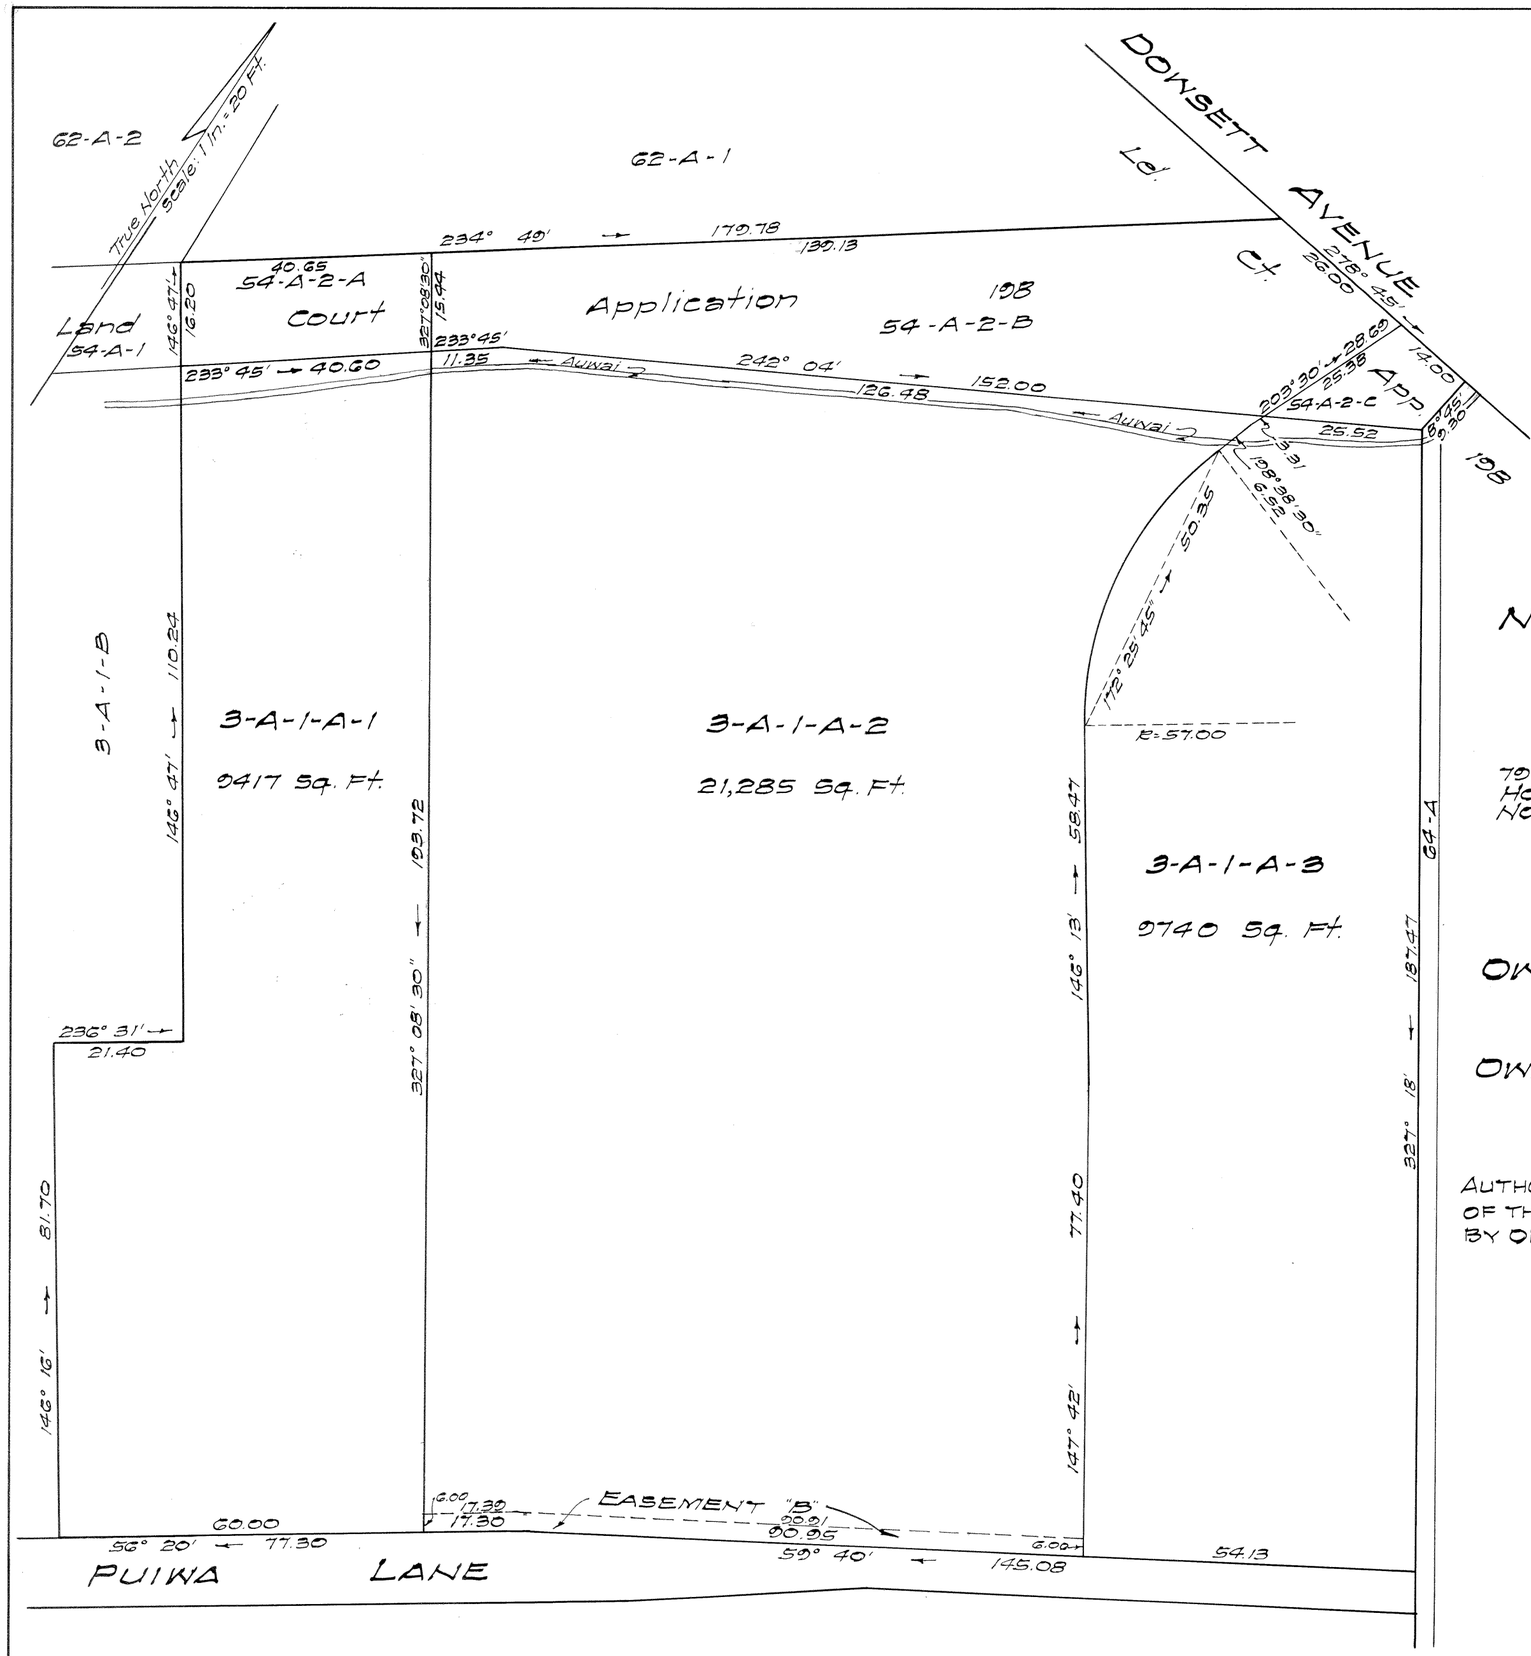

EASEMENT "B" = 650 Sq. Ft.

Tax Map Key: 2-2-44

79 Merchant St.
Honolulu, T.H.
November 20, 1952

WALTER P. THOMPSON
REGISTERED LAND SURVEYOR No. 218
HAWAII, U.S.A.

Walter P. Thompson
Registered Land Surveyor
Registered Certificate 218 E.S.

OWNERS: Joseph Howard Worrall
Margaret Jones Worrall

OWNERS' CERTIFICATE OF TITLE: 2785

AUTHORIZED AND APPROVED BY ORDER OF THE JUDGE
OF THE LAND COURT DATED DECEMBER 9, 1952
BY ORDER OF THE COURT.

P. D. Mulholland
REGISTRAR OF THE LAND COURT

Filed Dec. 5, 1952
P. D. Mulholland Registrar

15" X 21" = 2.10 Sq. Ft.