MAP 11

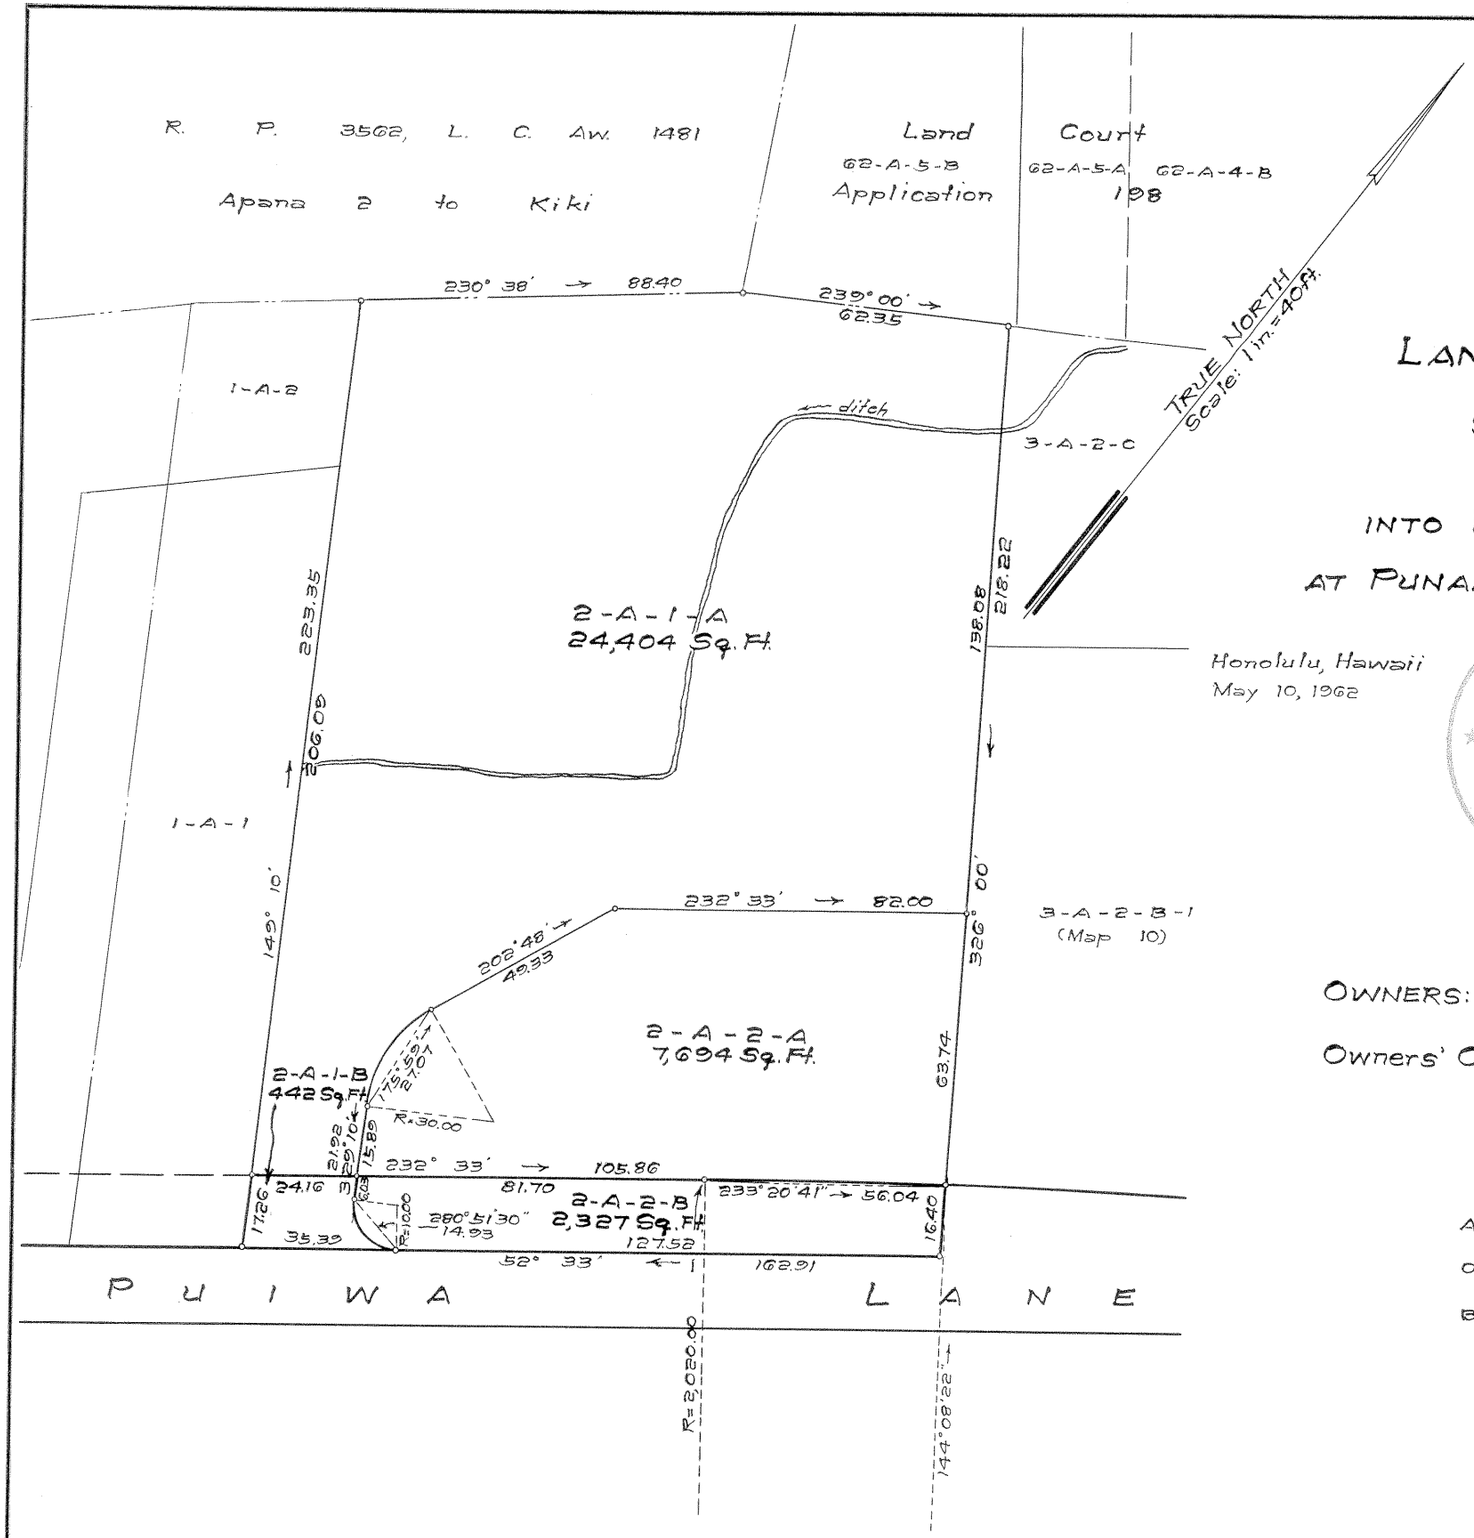

LAND COURT
STATE OF HAWAII

LAND COURT APPLICATION 302

SUBDIVISION OF LOTS 2-A-1 AND 2-A-2
AS SHOWN ON MAP 9
INTO LOTS 2-A-1-A, 2-A-1-B, 2-A-2-A AND 2-A-2-B
AT PUNAANANA, NUUANU VALLEY, HONOLULU, OAHU, HAWAII

Honolulu, Hawaii
May 10, 1962

D. KEALALIO
REGISTERED LAND SURVEYOR No. 4
HAWAII, U.S.A.

DEPARTMENT OF PUBLIC WORKS
CITY AND COUNTY OF HONOLULU
DIVISION OF LAND SURVEY AND ACQUISITION

BY: D. Kealalio
Registered Professional Surveyor
Certificate Number 4-S

OWNERS: Gerald Robert Corbett and Ann Humphries Corbett

Owners' Certificate of Title: 16,866

AUTHORIZED AND APPROVED BY ORDER OF THE JUDGE
OF THE LAND COURT DATED: OCTOBER 15, 1962
BY ORDER OF THE COURT.

P. D. Mullholland
REGISTRAR OF THE LAND COURT

Filed Oct. 11, 1962 Paul Cozloff dw

TAX MAP KEY: 2-2-44-26

Parcels 4 and 5
Proposed Widening of Puiwa Lane
(12-4-1-22)

10" x 15" = 1 Sq. Ft.