MAP 13

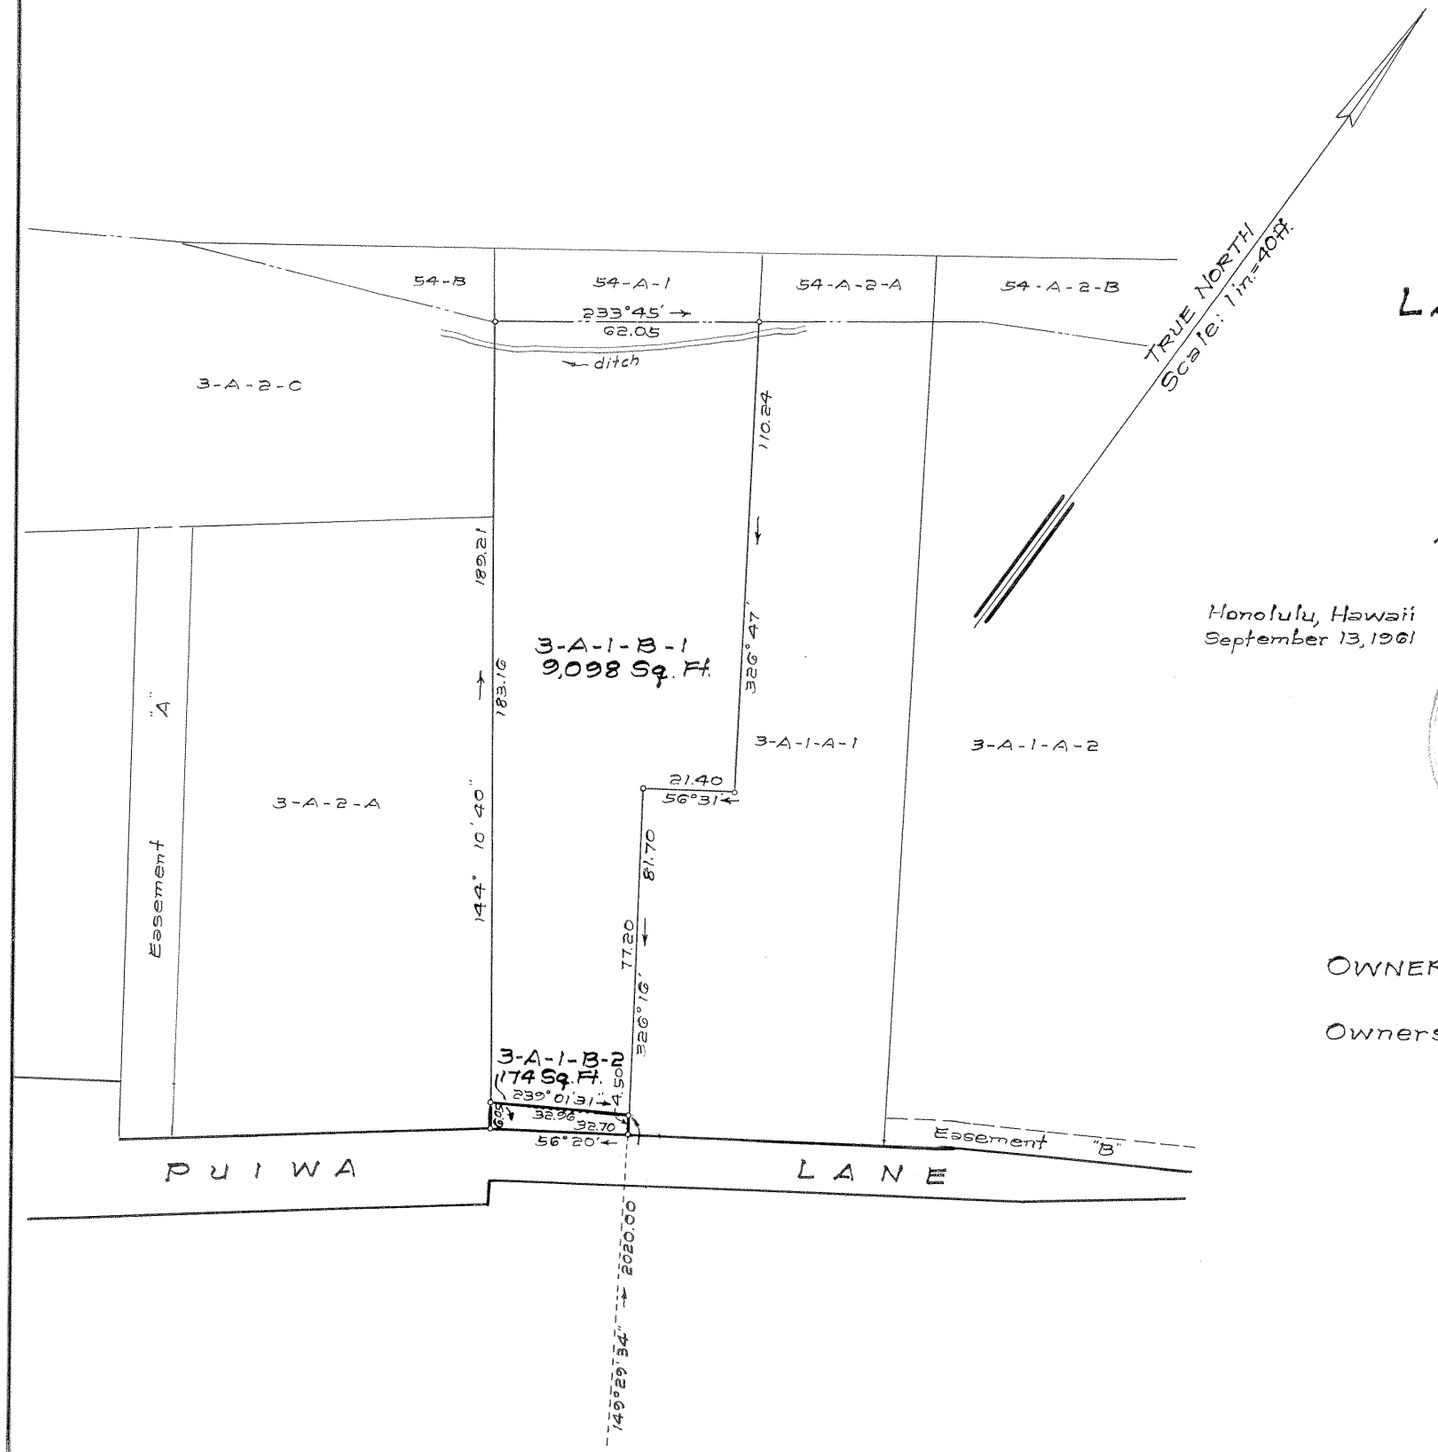

LAND COURT
STATE OF HAWAII

LAND COURT APPLICATION 302

SUBDIVISION OF LOT 3-A-1-B
AS SHOWN ON MAP 6
INTO LOTS 3-A-1-B-1 AND 3-A-1-B-2
AT NUUANU VALLEY, HONOLULU, OAHU, HAWAII

Honolulu, Hawaii
September 13, 1961

ERNEST T. NISHIHARA
REGISTERED LAND SURVEYOR
No. 441
HAWAII, U.S.A.

DEPARTMENT OF PUBLIC WORKS
CITY AND COUNTY OF HONOLULU
DIVISION OF LAND SURVEY AND ACQUISITION

BY: Ernest T. Nishihara
Registered Professional Surveyor
Certificate Number 441-S

OWNERS: Shukichi Abe and Ayako Abe

Owners' Certificate of Title: 46,380

AUTHORIZED AND APPROVED BY ORDER OF THE JUDGE OF THE LAND COURT DATED: APRIL 9, 1964
BY ORDER OF THE COURT.

REGISTRAR OF THE LAND COURT

Filed Mar. 18, 1964 Paul Cozloff

TAX MAP KEY: 2-2-44-51

Parcel 9
Proposed Widening of Puiwa Lane
(12-4-1-22)

10" x 15" = 15 Sq. Ft.

3