MAP 14

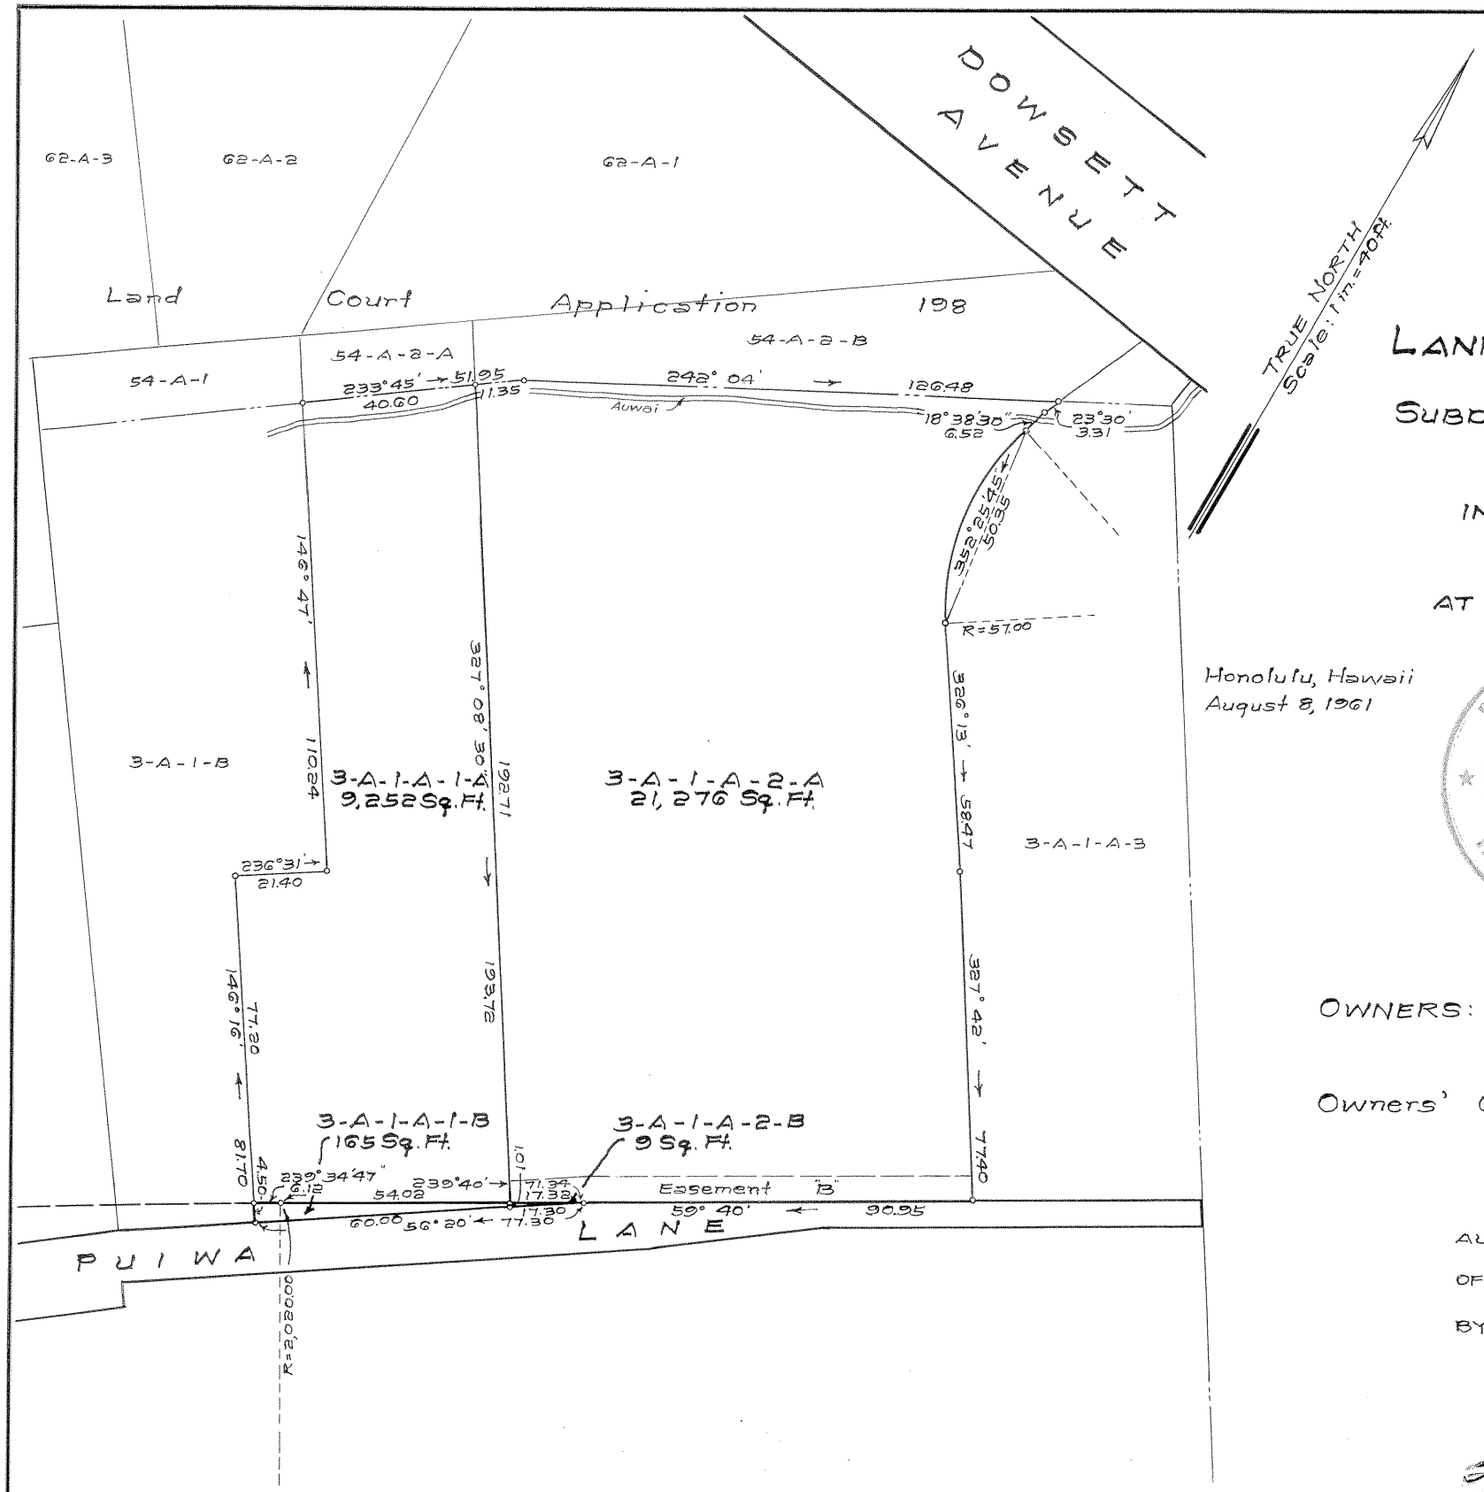

LAND COURT
STATE OF HAWAII

LAND COURT APPLICATION 302

SUBDIVISION OF LOTS 3-A-1-A-1 AND 3-A-1-A-2
AS SHOWN ON MAP 7
INTO LOTS 3-A-1-A-1-A, 3-A-1-A-1-B,
3-A-1-A-2-A AND 3-A-1-A-2-B
AT NUUANU VALLEY, HONOLULU, OAHU, HAWAII

Honolulu, Hawaii
August 8, 1961

D. KEALALIO
REGISTERED LAND SURVEYOR No. 4
HAWAII, U.S.A.

DEPARTMENT OF PUBLIC WORKS
CITY AND COUNTY OF HONOLULU
DIVISION OF LAND SURVEY AND ACQUISITION

BY: D. Kealalio
Registered Professional Surveyor
Certificate Number 4-S

OWNERS: Thomas Mellish Mossman and
Marian Ledwith Mossman

Owners' Certificates of Title: 53,922 and 56,743

AUTHORIZED AND APPROVED BY ORDER OF THE JUDGE
OF THE LAND COURT DATED: APRIL 9, 1964
BY ORDER OF THE COURT.

P. D. Mulholland
REGISTRAR OF THE LAND COURT

Filed April 9, 1964.
Rudolph K. Espinda
Assistant Registrar

TAX MAP KEY: 2-2-44-25 & 56

Parcels 10 and 11
Proposed Widening of Puiwa Lane
(12-4-1-22)

10" X 15" = 1 Sq. Ft.

3