MAP 16

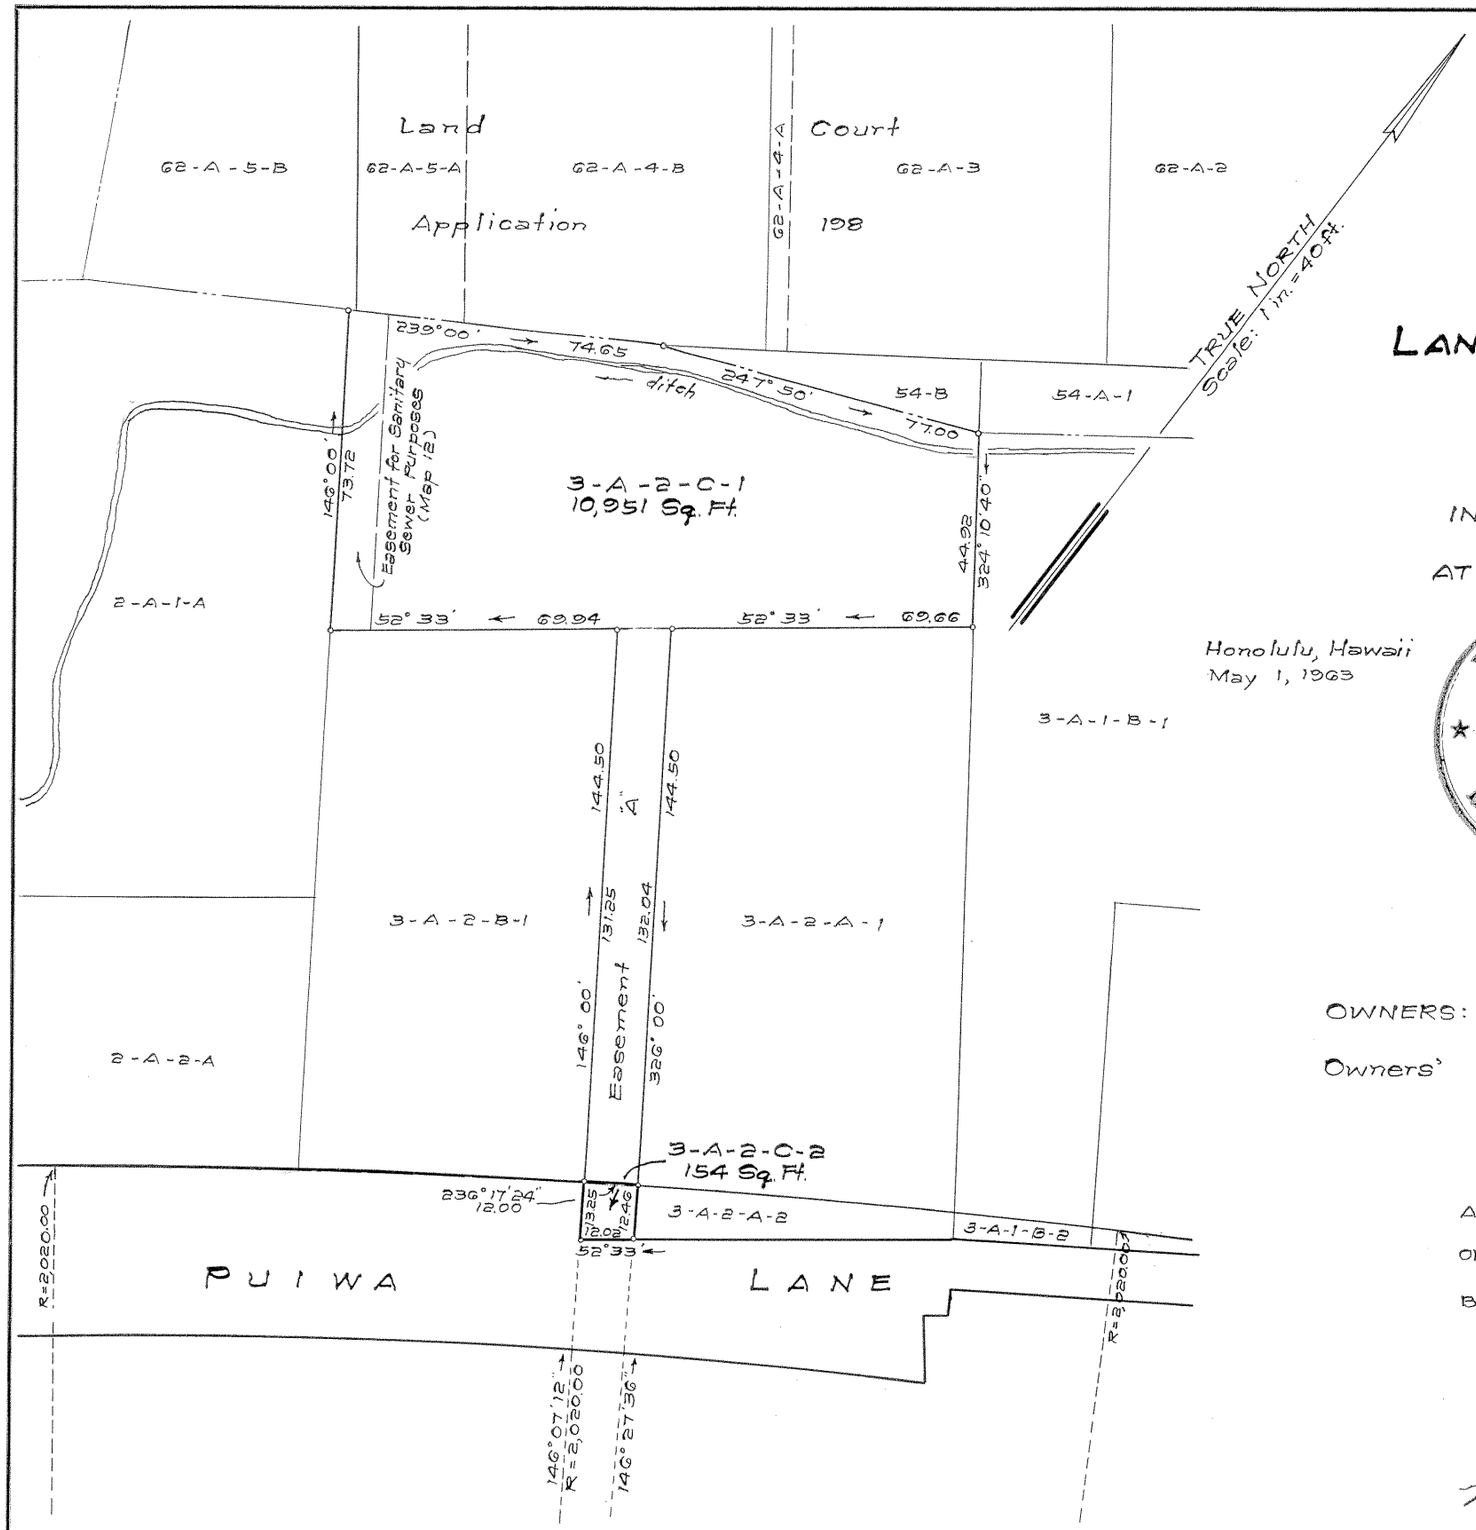

LAND COURT
STATE OF HAWAII

LAND COURT APPLICATION 302

SUBDIVISION OF LOT 3-A-2-C
AS SHOWN ON MAP 4
INTO LOTS 3-A-2-C-1 AND 3-A-2-C-2
AT NUUANU VALLEY, HONOLULU, OAHU, HAWAII

Honolulu, Hawaii
May 1, 1963

D. KEALALIO
REGISTERED LAND SURVEYOR No. 4
HAWAII, U.S.A.

DEPARTMENT OF PUBLIC WORKS
CITY AND COUNTY OF HONOLULU
DIVISION OF LAND SURVEY AND ACQUISITION

BY: D. Kealalio
Registered Professional Surveyor
Certificate Number 4-S

OWNERS: Buck Chun and Alice Lee Chun

Owners' Certificate of Title: 48,456

AUTHORIZED AND APPROVED BY ORDER OF THE JUDGE OF THE LAND COURT DATED: APRIL 24, 1964

BY ORDER OF THE COURT.

REGISTRAR OF THE LAND COURT

Filed April 22, 1964
Rudolph K. Espinda
Assistant Registrar

TAX MAP KEY: 2-2-44-54

Parcel 7
Proposed Widening of Puiwa Lane
(12-4-1-22)

10" x 15" = 1 Sq. Ft.