302

MAP 21

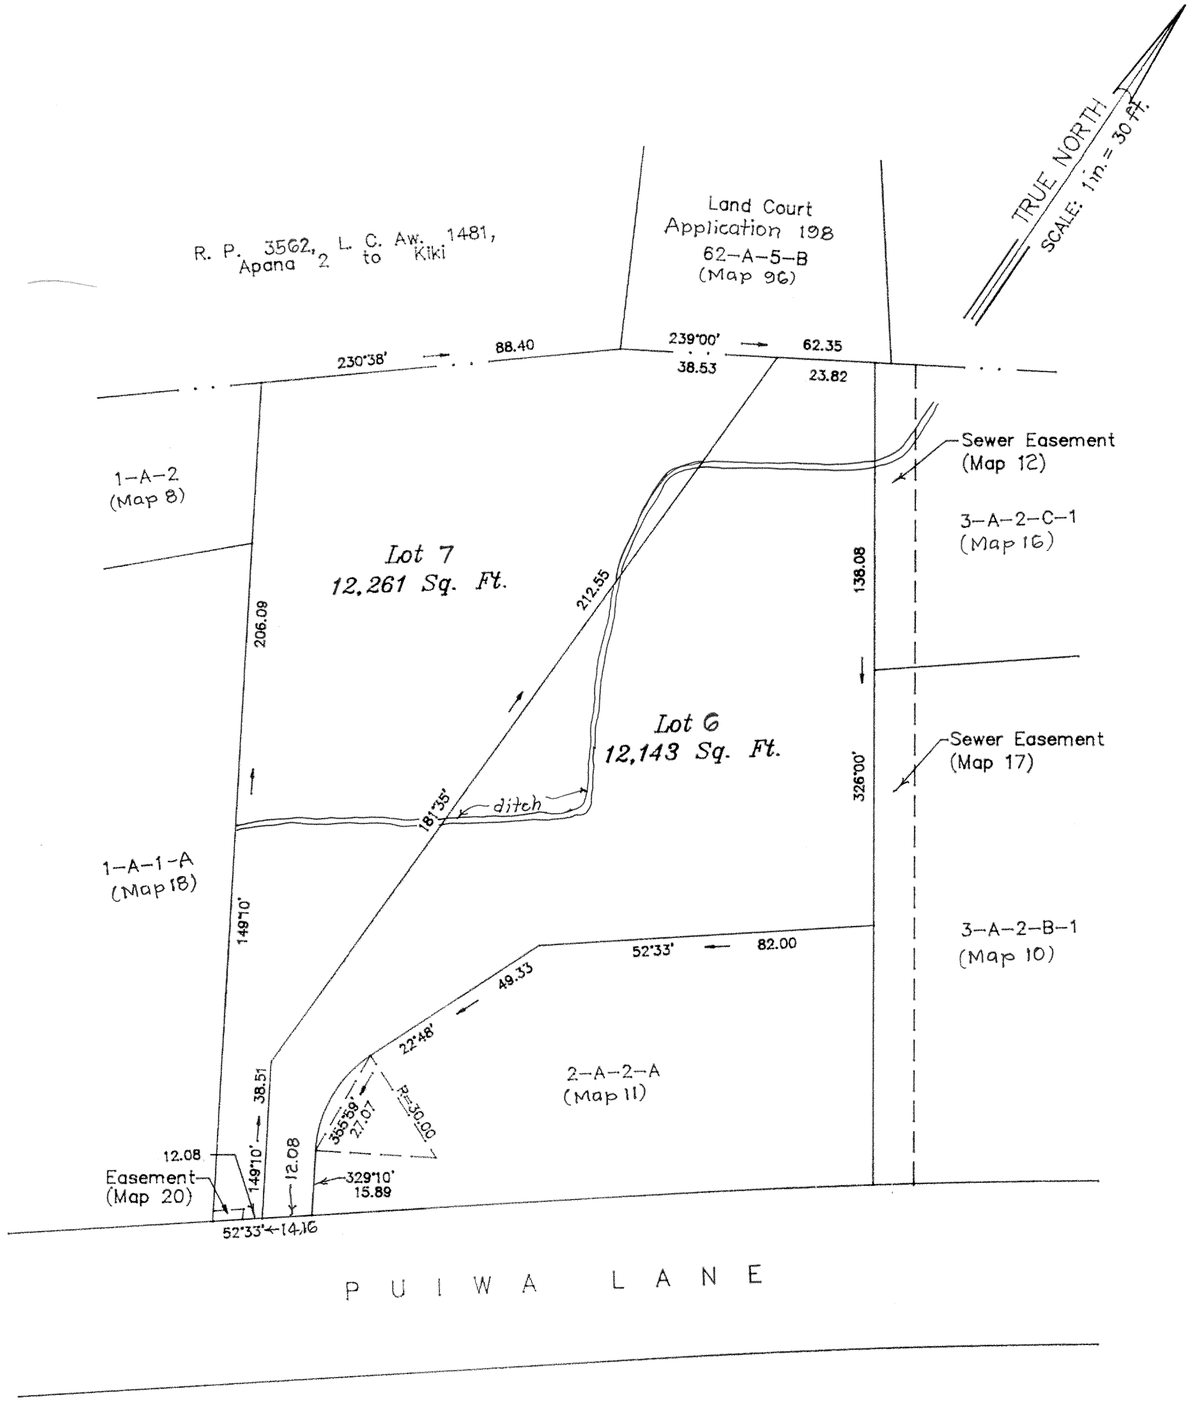

LAND COURT
State of Hawaii

LAND COURT APPLICATION 302

SUBDIVISION OF LOT 2-A-1-A
AS SHOWN ON MAP 11
INTO LOTS 6 AND 7
AT PUNAANANA, NUUANU VALLEY, HONOLULU, OAHU, HAWAII

1270 QUEEN EMMA STREET, #700
HONOLULU, HAWAII
MARCH 8, 1996

TOWILL SHIGEOKA & ASSOCIATES INC.

LESTER T. SHIMABUKURO
LICENSED PROFESSIONAL LAND SURVEYOR No. 2723
HAWAII, U.S.A.

Lester T. Shimabukuro
Licensed Surveyor
Certificate Number 2723
Land Court Surveyor
Certificate Number 169

OWNERS: Sharon Mei Youk Au, Ernest Keong Fat Lum and Eileen Setsuko Lum
Transfer Certificate of Title: 452,098

AUTHORIZED AND APPROVED BY ORDER OF THE JUDGE
OF THE LAND COURT DATED: JUNE 6, 1996
BY ORDER OF THE COURT

Kathleen Hanawahine
ACTING REGISTRAR OF THE LAND COURT

Filed May 30, 1996

TAX MAP KEY: 2-2-44: 26
2293-2

15" x 21" = 2.2 Sq. Ft.

App 302 Map 21