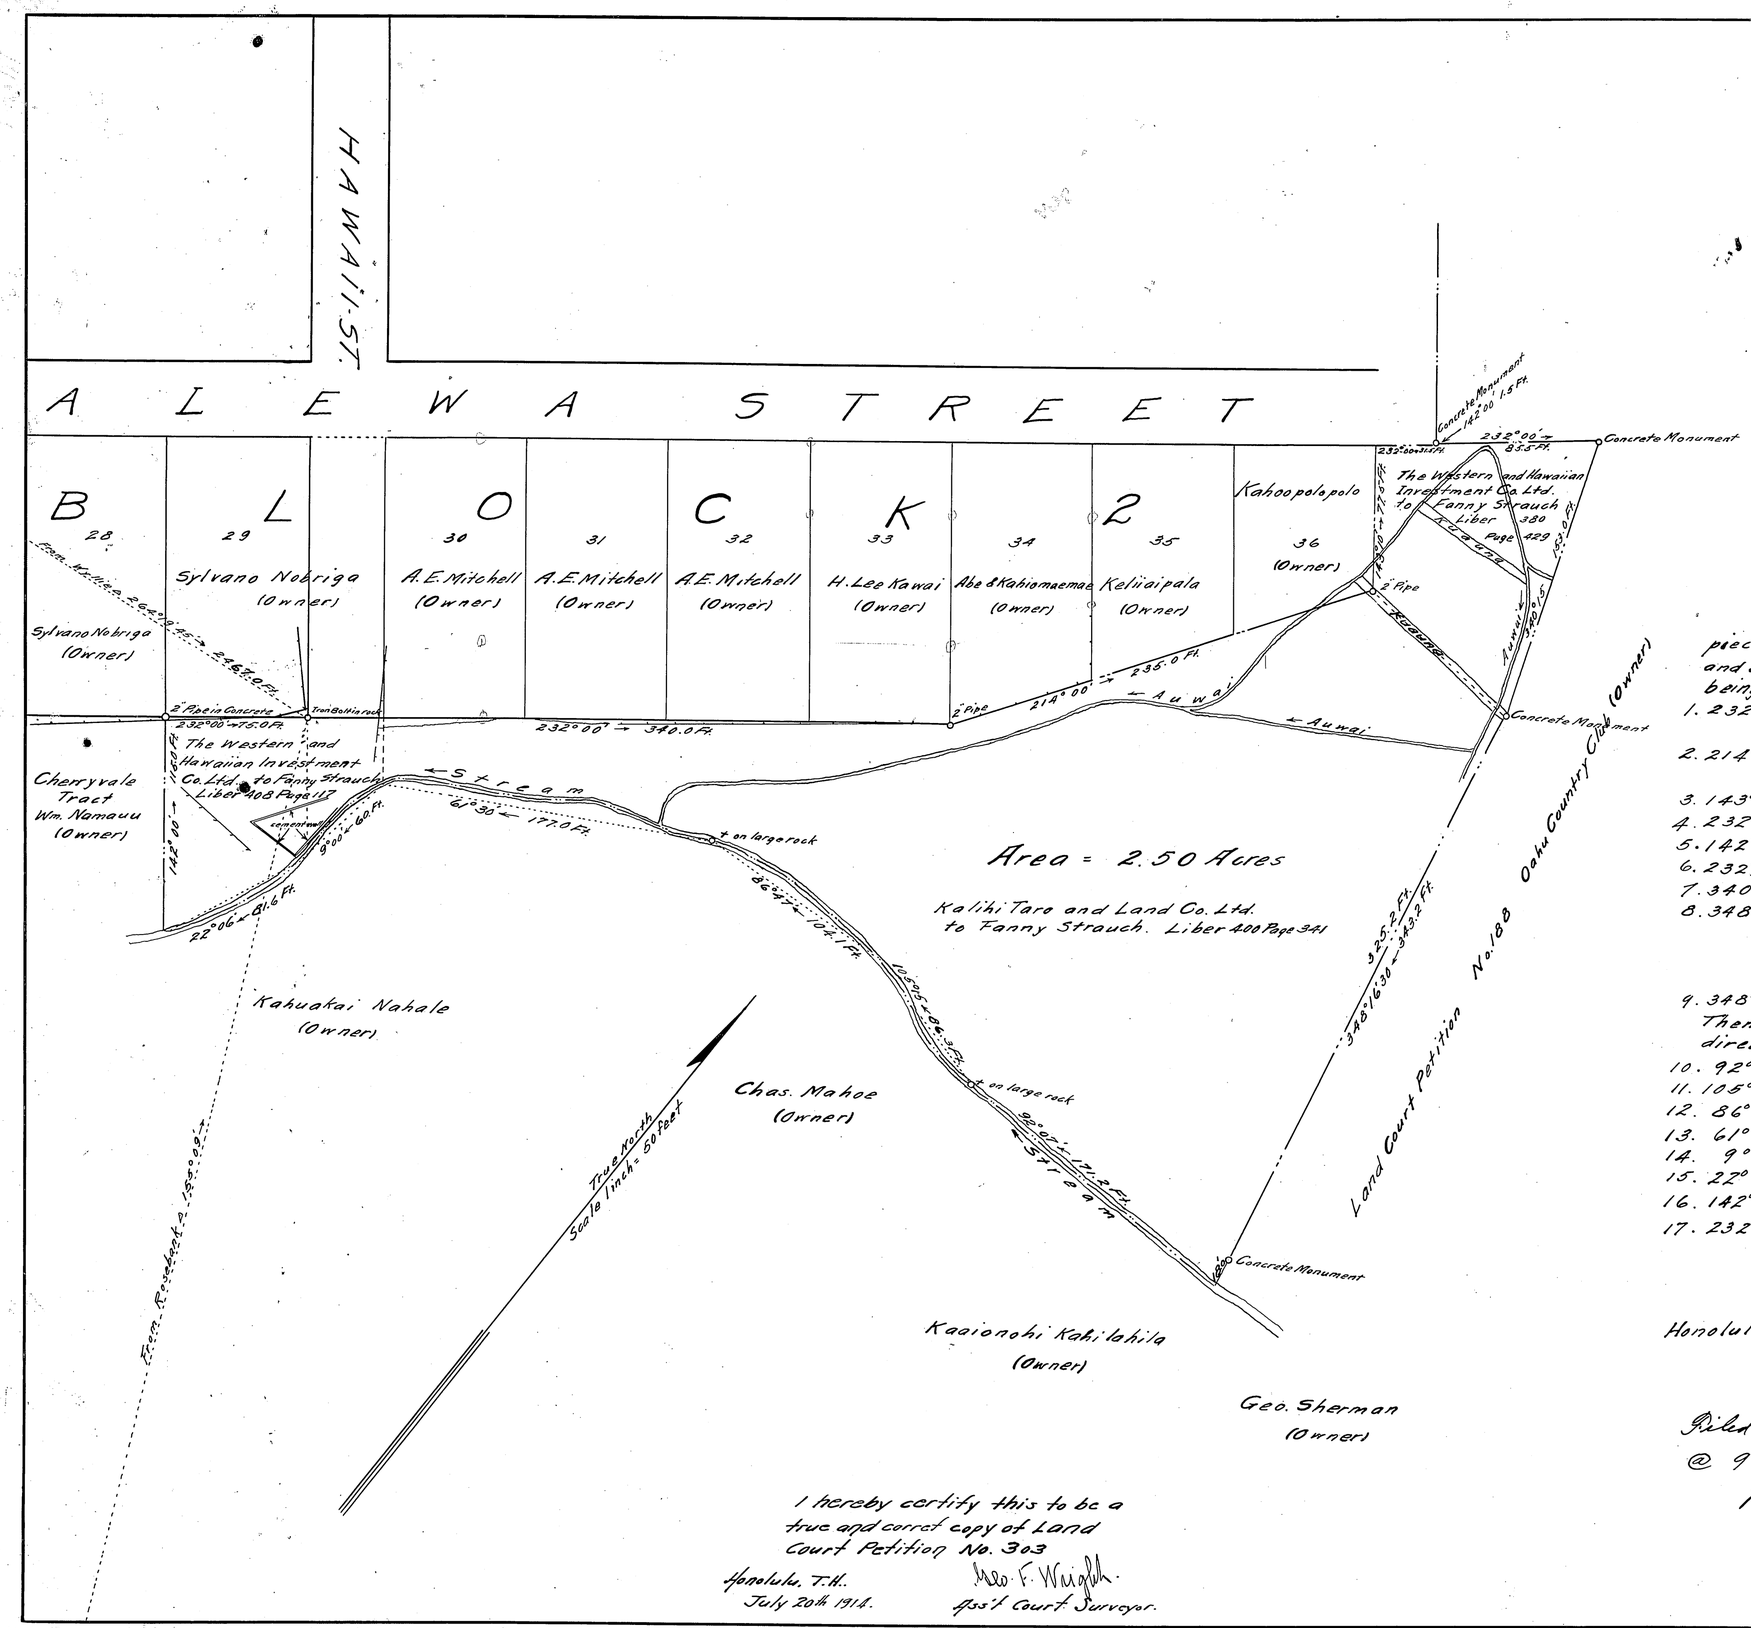

LAND COURT
TERRITORY OF HAWAII

Map and Description with Petition No. 303
Fanny Strauch Petitioner.
Puunui - Honolulu - Kona - Oahu.
Scale 1 inch = 50 feet

Being a portion of Grant 2586 to W. Hillebrand.

Beginning at an iron bolt in rock on the north line of this piece at the east corner of Puunui Lot 29 Block 2 the true azimuth and distance from Government Survey Triangulation Station Wyllie being 264°19'45" 2467.0 feet and running by true azimuths:-

1. 232°00' 340.0 feet across old road and along Puunui Lots 30, 31, 32, and 33, Block 2 to a 2" pipe;
2. 214°00' 235.0 feet along Puunui Lots 34, 35, and 36, Block 2 to a 2" pipe on large Kuauna;
3. 143°10' 77.5 feet along Puunui Lot 36, Block 2 to Alewa Street;
4. 232°00' 31.5 feet along southeast side of Alewa Street;
5. 142°00' 1.5 feet to a concrete Monument;
6. 232°00' 85.5 feet along L.C. Pet. No. 188 to a concrete Monument
7. 340°15' 153.0 feet along same to a concrete monument;
8. 348°16'30" 325.2 feet along same to a concrete monument, the co-ordinates of said monument (by L.C. Pet. No. 188) being 320.28 N. and 3017.05 E. from Gort. Survey Trig. Sta. Wyllie.
9. 348°16'30" 18. feet along same to center of stream;

Thence following down the center of stream on the following direct azimuths and distances.

10. 92°07' 171.2 feet;
11. 105°15' 86.3 feet;
12. 86°47' 104.1 feet;
13. 61°30' 177.0 feet;
14. 9°00' 60.0 feet;
15. 22°06' 81.6 feet;
16. 142°00' 115.0 feet along Cherryvale Tract to a 2" pipe in concrete;
17. 232°00' 75.0 feet along Puunui Lot 29 Block 2 to the point of beginning.

Containing an Area of 2.50 Acres.

Honolulu, June 17, 1914.

Geo. F. Wright
Surveyor

855 Kaahumanu Street
Honolulu T.H.

Filed July 6, 1914
@ 9 A.M.
John Marcallino
Registrar

Fanny Markham Strauch.

I hereby certify this to be a true and correct copy of Land Court Petition No. 303

Honolulu, T.H.
July 20th 1914.

Geo. F. Wright.
Ass't Court Surveyor.