MAP 4

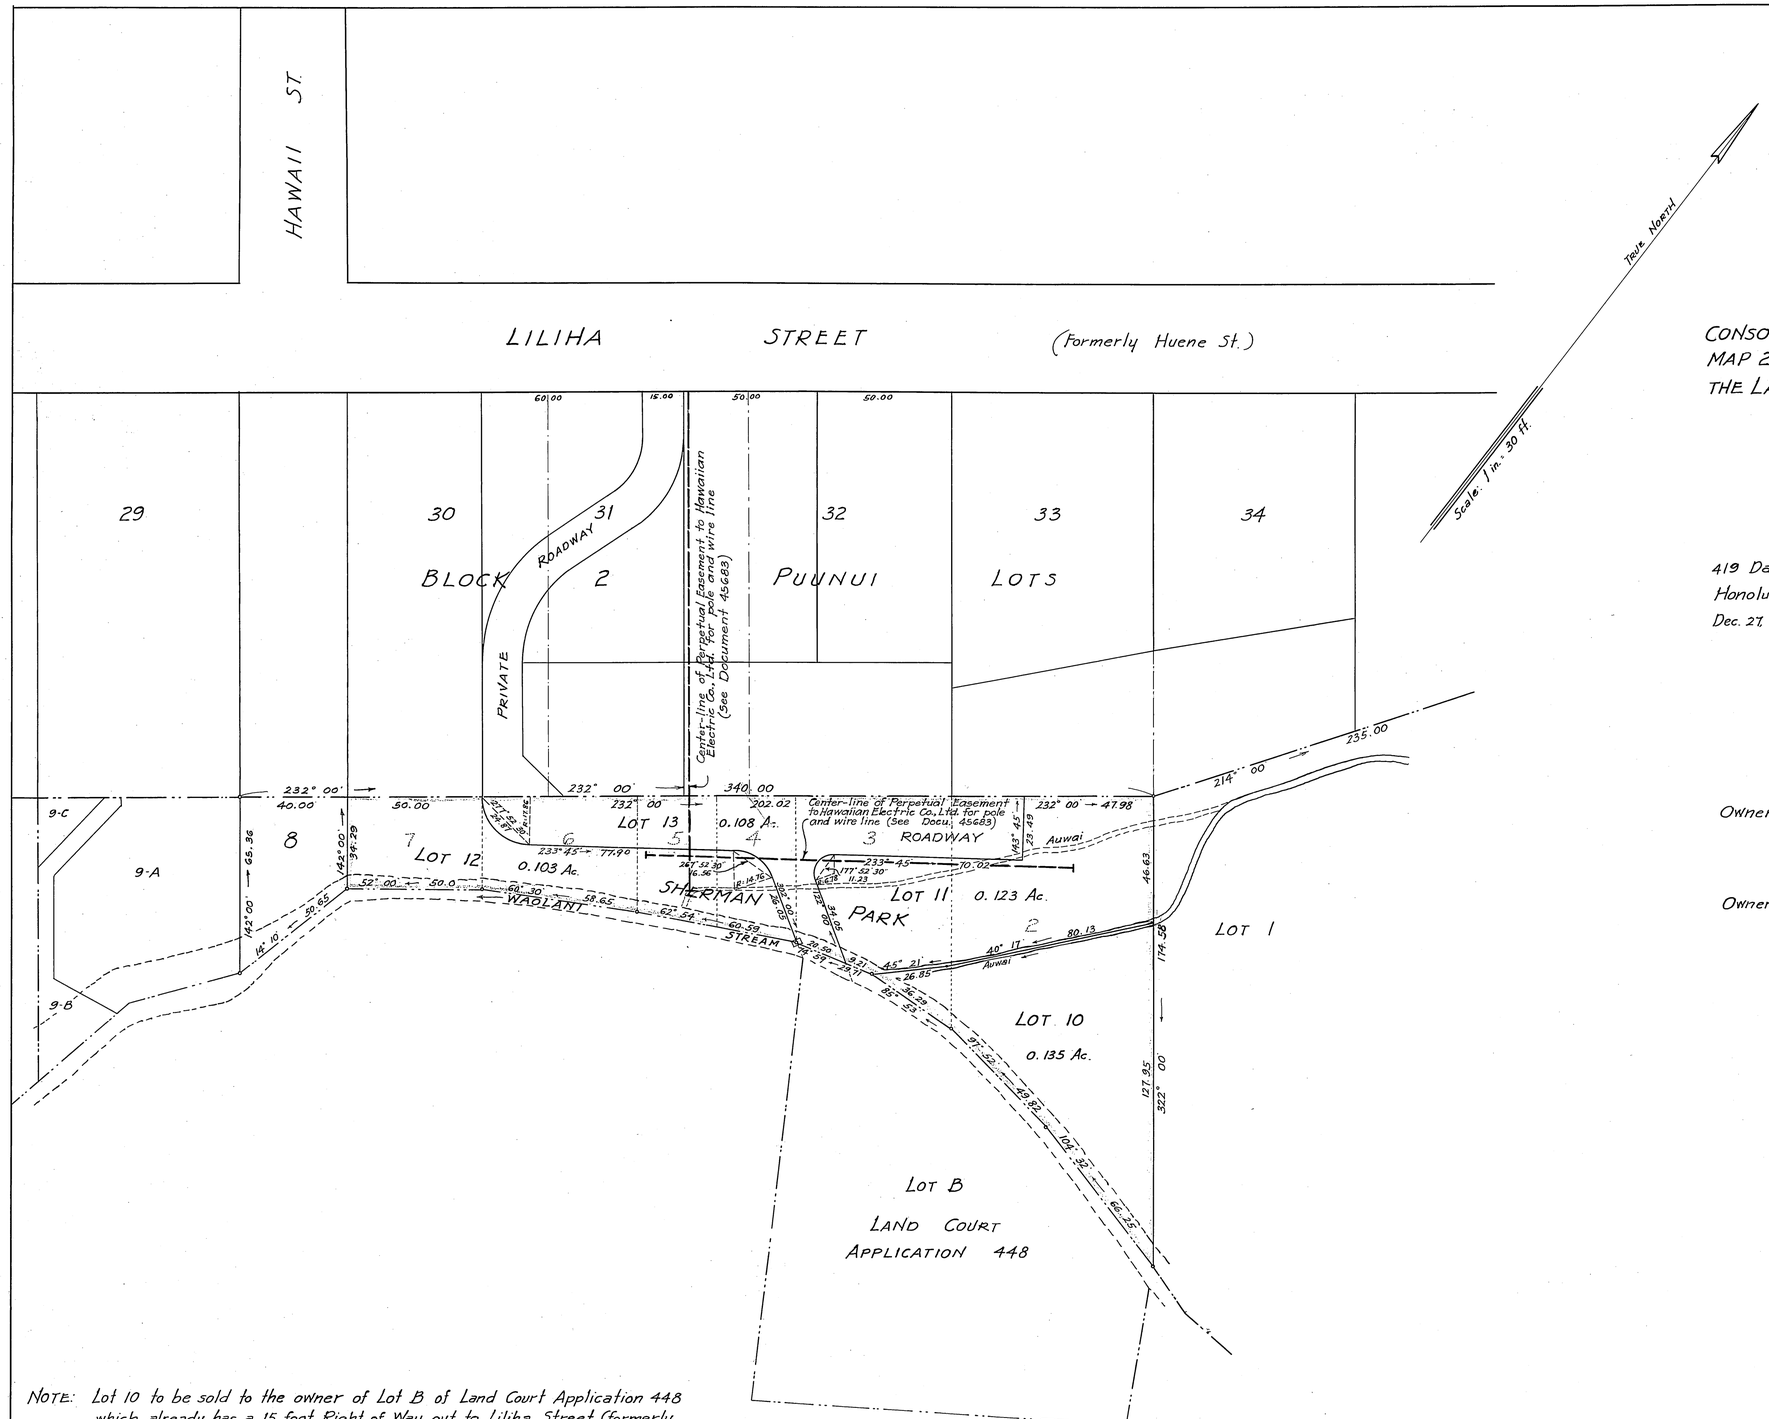

LAND COURT

TERRITORY OF HAWAII

LAND COURT APPLICATION 303

CONSOLIDATION OF LOTS 2 TO 7 (INCLUSIVE) AS SHOWN ON MAP 2 FILED IN THE OFFICE OF THE ASSISTANT REGISTRAR OF THE LAND COURT AND RE-SUBDIVISION OF SAID CONSOLIDATION INTO LOTS 10, 11, 12 AND 13.

PUUNUI, HONOLULU, OAHU, T. H.

Scale: 1 in. = 30 ft.

419 Damon Bldg.
Honolulu, T. H.
Dec. 27, 1938

STANLEY WRIGHT REGISTERED LAND SURVEYOR No. 8 HAWAII, U.S.A.

WRIGHT, HARVEY AND WRIGHT.
By: Stanley Wright
Surveyor and Maker of Plan,
Registered Certificate 8-S.

Owner: Frank Leicester James

Owner's Certificate of Title: 18,734

I hereby certify that the map hereon being a subdivision of Land Court Application 303, as herein entitled, has been examined and checked as to form and mathematical correctness and that it has been approved by Order of the Judge of the Land Court dated January 11, 1939.
Honolulu, T.H.
January 11, 1939. L. M. Whitehouse
Surveyor, Territory of Hawaii
By: Robert D. King
Principal Cadastral Engineer

NOTE: Lot 10 to be sold to the owner of Lot B of Land Court Application 448 which already has a 15 foot Right of Way out to Liliha Street (formerly called Huene Street) as shown and stated on Map 2 of the subdivision of said Land Court Application 448.

Filed Dec. 29, 1938
Abraham N. Akana
Assistant Registrar

Tax Map Key 1-8-12

C.B. 318: 123

21" x 32" = 4.7 sq. ft.