TERRITORY OF HAWAII

LAND COURT

Map and Description with Petition No. 304
Mrs. Louise Neely, Petitioner.
Lot on the South side of Kaiulani Drive
Kewalo, Pauoa, Honolulu, Oahu.
Portion of R.P. 302, L.C.A. 273 apana 1 to J. Booth.

Beginning at a "+" on stone on the East side of a 20 Ft. branch road to Kaiulani Drive the coordinates of said point of beginning referred to Gov't Survey Trig. Station "Punchbowl" being 3766.0 feet North and 1918.0 feet East, and running by true azimuths:—

1. 116° 38' 135.4 feet along the North side of a 20 ft. branch road to a "+" on rock in retaining wall to Kaiulani Drive; (at base)
2. 265° 01' 79.6 feet along the South base of retaining wall to Kaiulani Drive;
3. 267° 54' 43.6 feet along same;
4. 279° 10' 65.6 feet along same;
5. 292° 50' 70.0 feet along same;
6. 301° 58' 95.1 feet along same;
7. 291° 18' 19.3 feet along same to pipe;
8. 285° 17' 50.2 feet along same;
9. 8° 05' 131.0 feet along the West edge of stone wall along land owned by Maria Felis Aguair & Estate of C.W. Booth to corner of stone wall;
10. 104° 05' 50.0 feet along the North side of a 20 ft. branch road along outer base of wall;
11. 110° 28' 140.5 feet along same;
12. 118° 30' 68.0 feet along same;
13. 149° 15' 23.2 feet along same;
14. 171° 40' 55.6 feet along the East side of a 20 ft. branch road to the point of beginning.

Area 43,700 Square Feet

H. E. Newton
Surveyor

Honolulu, T. H.
May 9th 1914.

Filed July 6, 1914
@ 9 A. M.
John Marcallino
Registrar

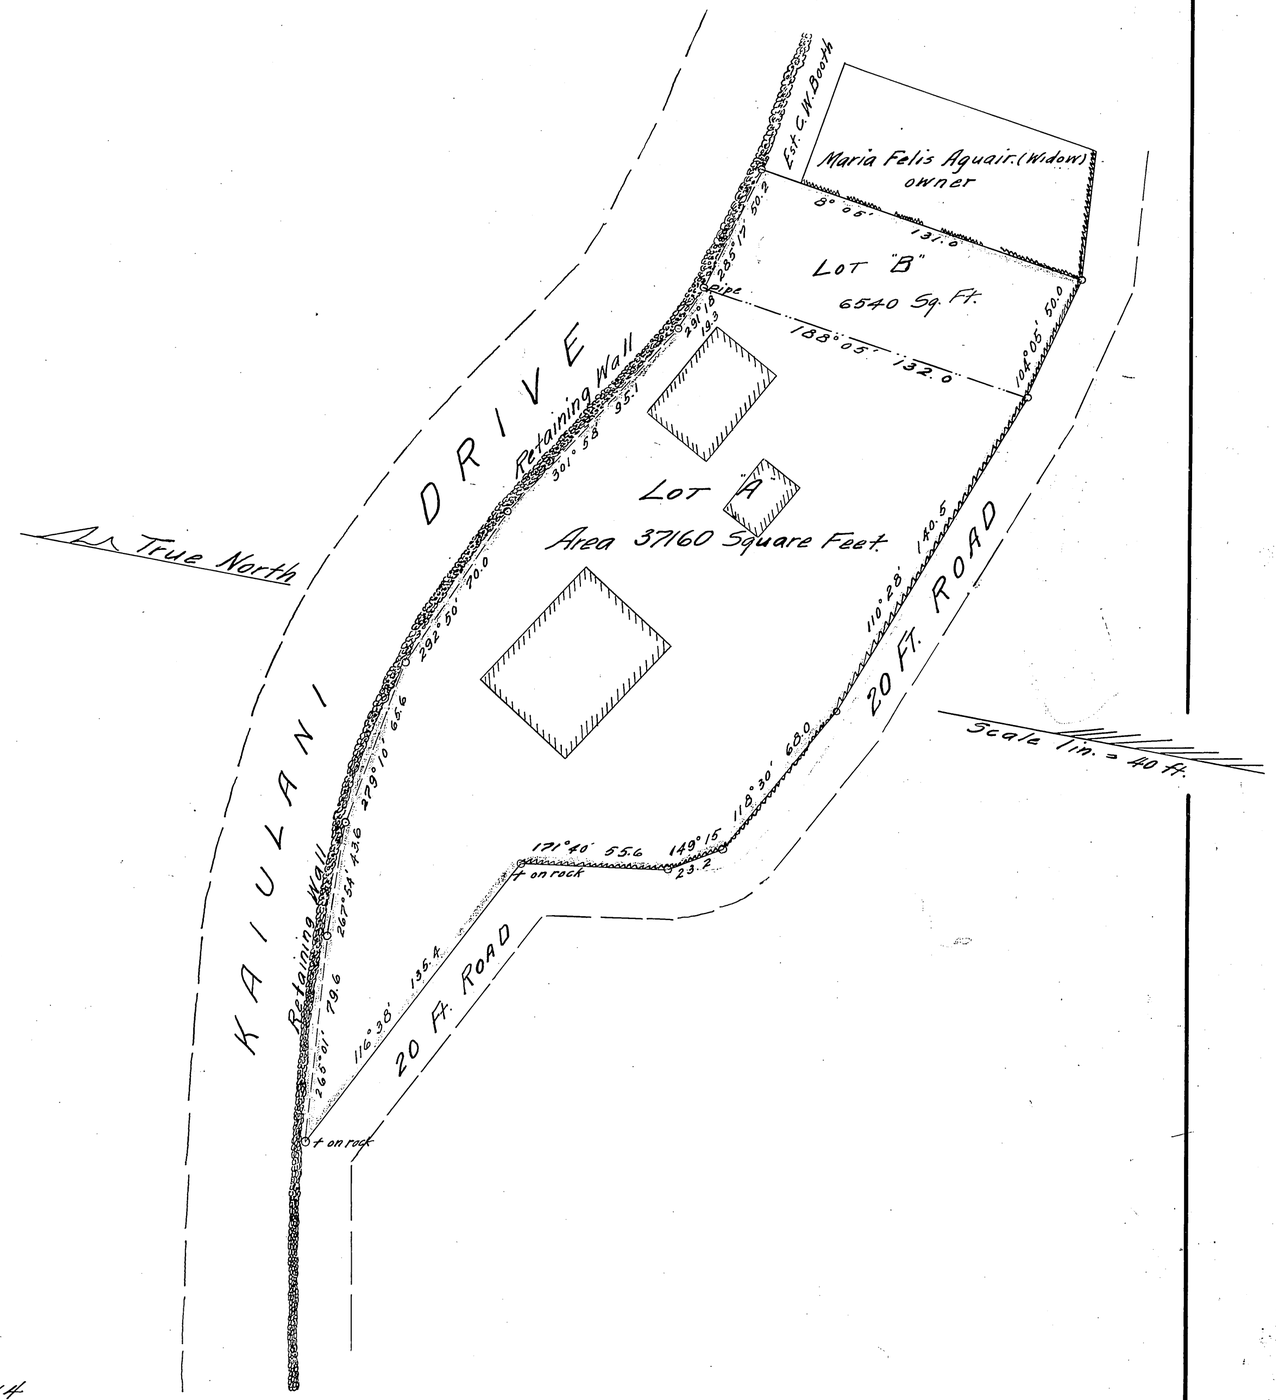

I hereby certify this to be a true and correct copy of Land Cout Petition No. ~~304~~
Geo. F. Wright.
Ass't Court Surveyor.
Honolulu, T.H.
July 21st. 1914.

2.6 ft 70¢