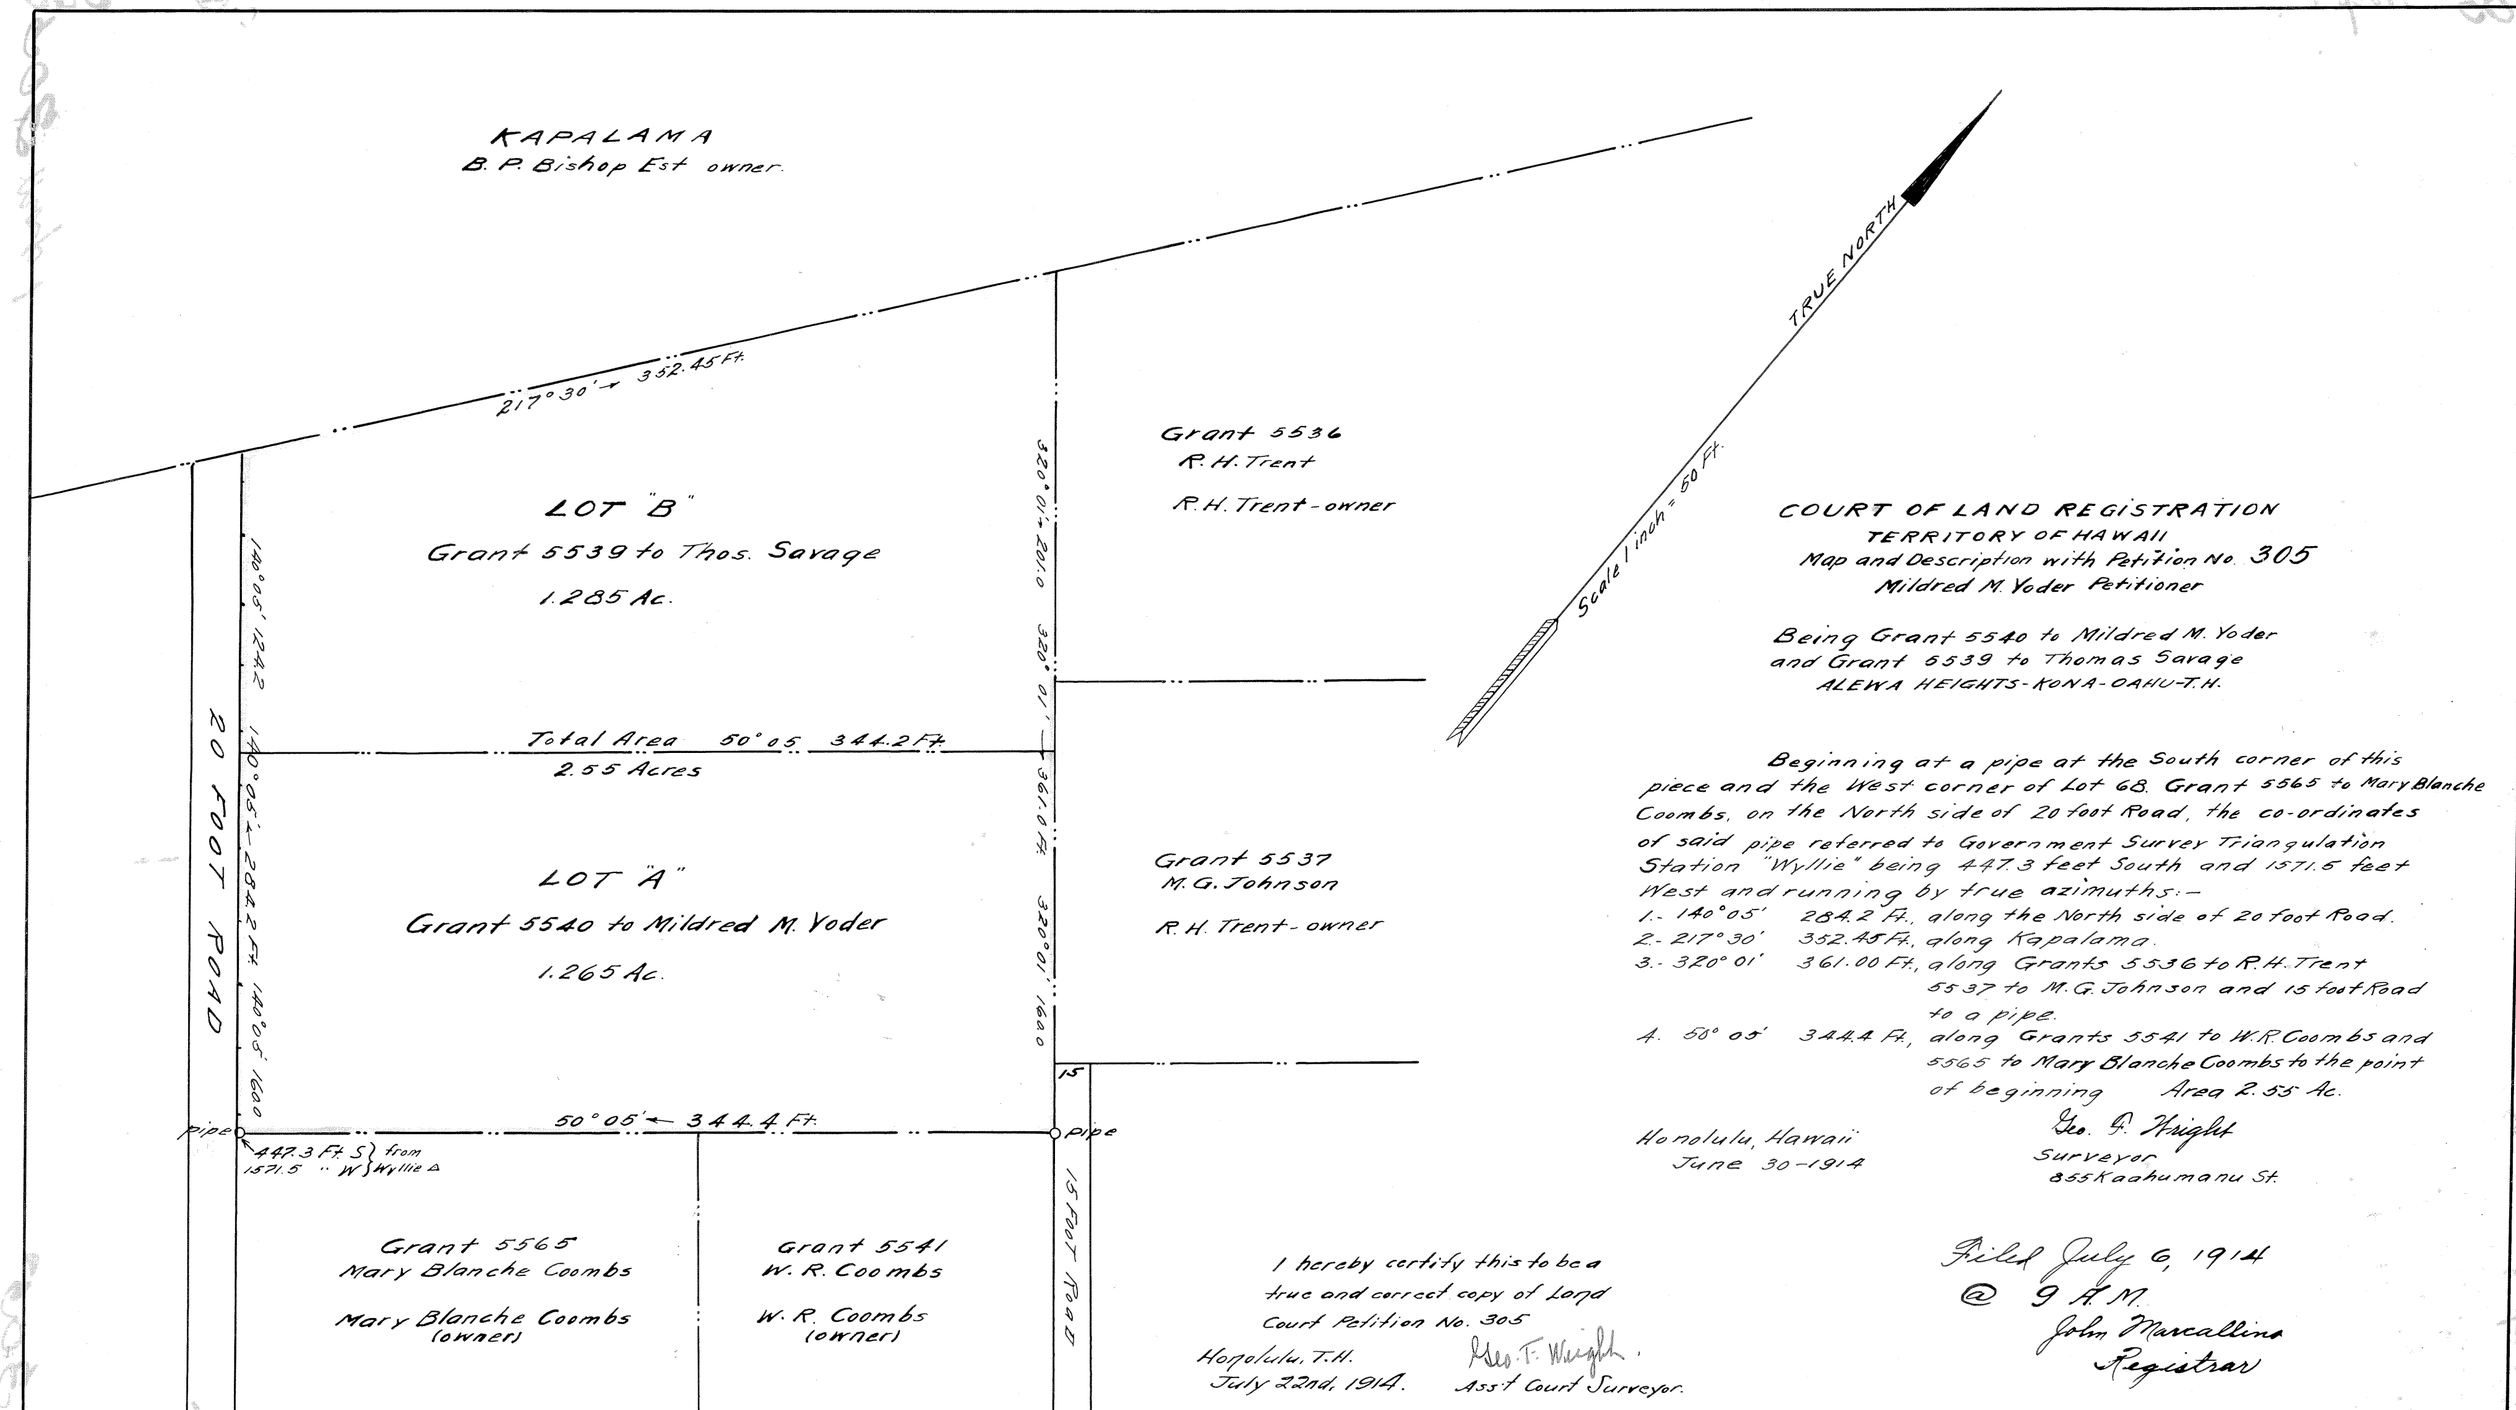

COURT OF LAND REGISTRATION
TERRITORY OF HAWAII
Map and Description with Petition No. 305
Mildred M. Yoder Petitioner

Being Grant 5540 to Mildred M. Yoder
and Grant 5539 to Thomas Savage
ALEWA HEIGHTS - KONA - OAHU - T.H.

Beginning at a pipe at the South corner of this piece and the West corner of Lot 68, Grant 5565 to Mary Blanche Coombs, on the North side of 20 foot Road, the co-ordinates of said pipe referred to Government Survey Triangulation Station "Wyllie" being 447.3 feet South and 1571.5 feet West and running by true azimuths:—

1.- 140° 05' 284.2 Ft., along the North side of 20 foot Road.
2.- 217° 30' 352.45 Ft., along Kapalama.
3.- 320° 01' 361.00 Ft., along Grants 5536 to R. H. Trent 5537 to M. G. Johnson and 15 foot Road to a pipe.
4. 50° 05' 344.4 Ft., along Grants 5541 to W. R. Coombs and 5565 to Mary Blanche Coombs to the point of beginning Area 2.55 Ac.

Honolulu, Hawaii
June 30-1914

Geo. F. Wright
Surveyor
855 Kaahumanu St.

I hereby certify this to be a true and correct copy of Land Court Petition No. 305

Honolulu, T.H.
July 22nd, 1914.

Geo. F. Wright.
Ass't Court Surveyor.

Filed July 6, 1914
@ 9 A.M.
John Marcallino
Registrar