MAP 2

Land Court - Territory of Hawaii
Subdivision Approved
Judge Land Court
March 1916

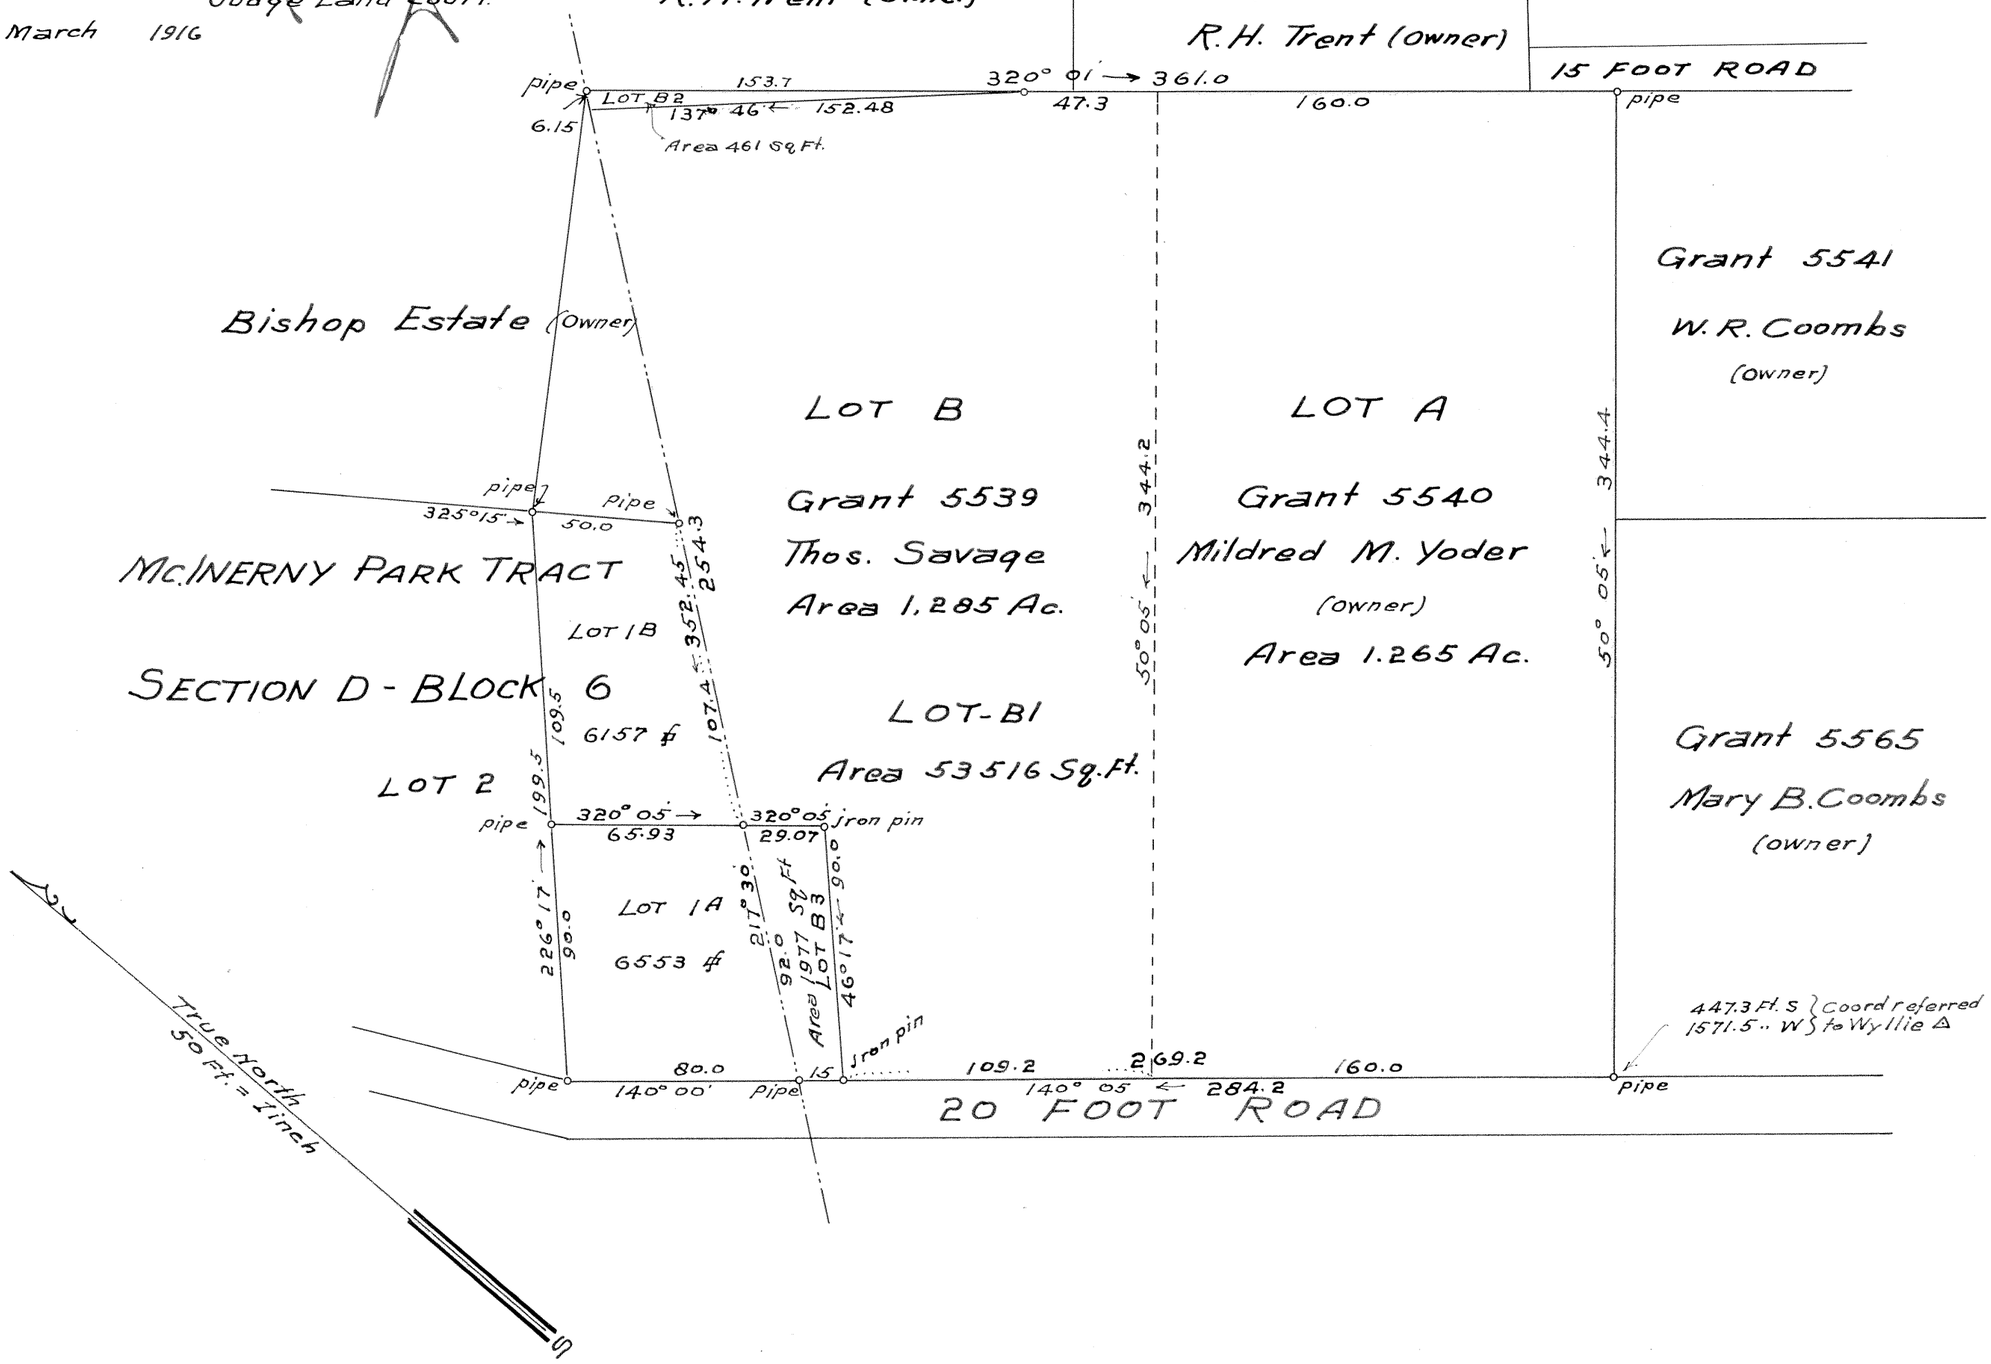

Filed March 16, 1916
A. K. Aona.
Registrar

SUBDIVISION OF L.C.P. 305
ALEWA-HONOLULU-KONA-OAHU
Scale: 1 inch = 50 Feet

A true copy. Attest with seal of said Court.
A. K. Aona
Registrar

I hereby certify that the description of survey and map hereon, being a subdivision of Land Court Petition No. 305 has been examined and verified and found to be correct.

Honolulu, Hawaii.
March 22-1916

Walter E. Wall,
Surveyor, Territory of Hawaii.

Honolulu, T. H.
March 8-1916

Mildred M. Yoder (owner)

F. E. Harvey - Surveyor & maker of plan
855 Kaahumanu St.
Residence - Alewa Heights

Fred E. Harvey

I hereby certify this to be a true and correct copy of description of survey and map filed in the Land Court with subdivision of Land Court Petition No. 305.

Honolulu, Hawaii.
March 22, 1916

Walter E. Wall,
Surveyor, Territory of Hawaii.