306

MAP 2

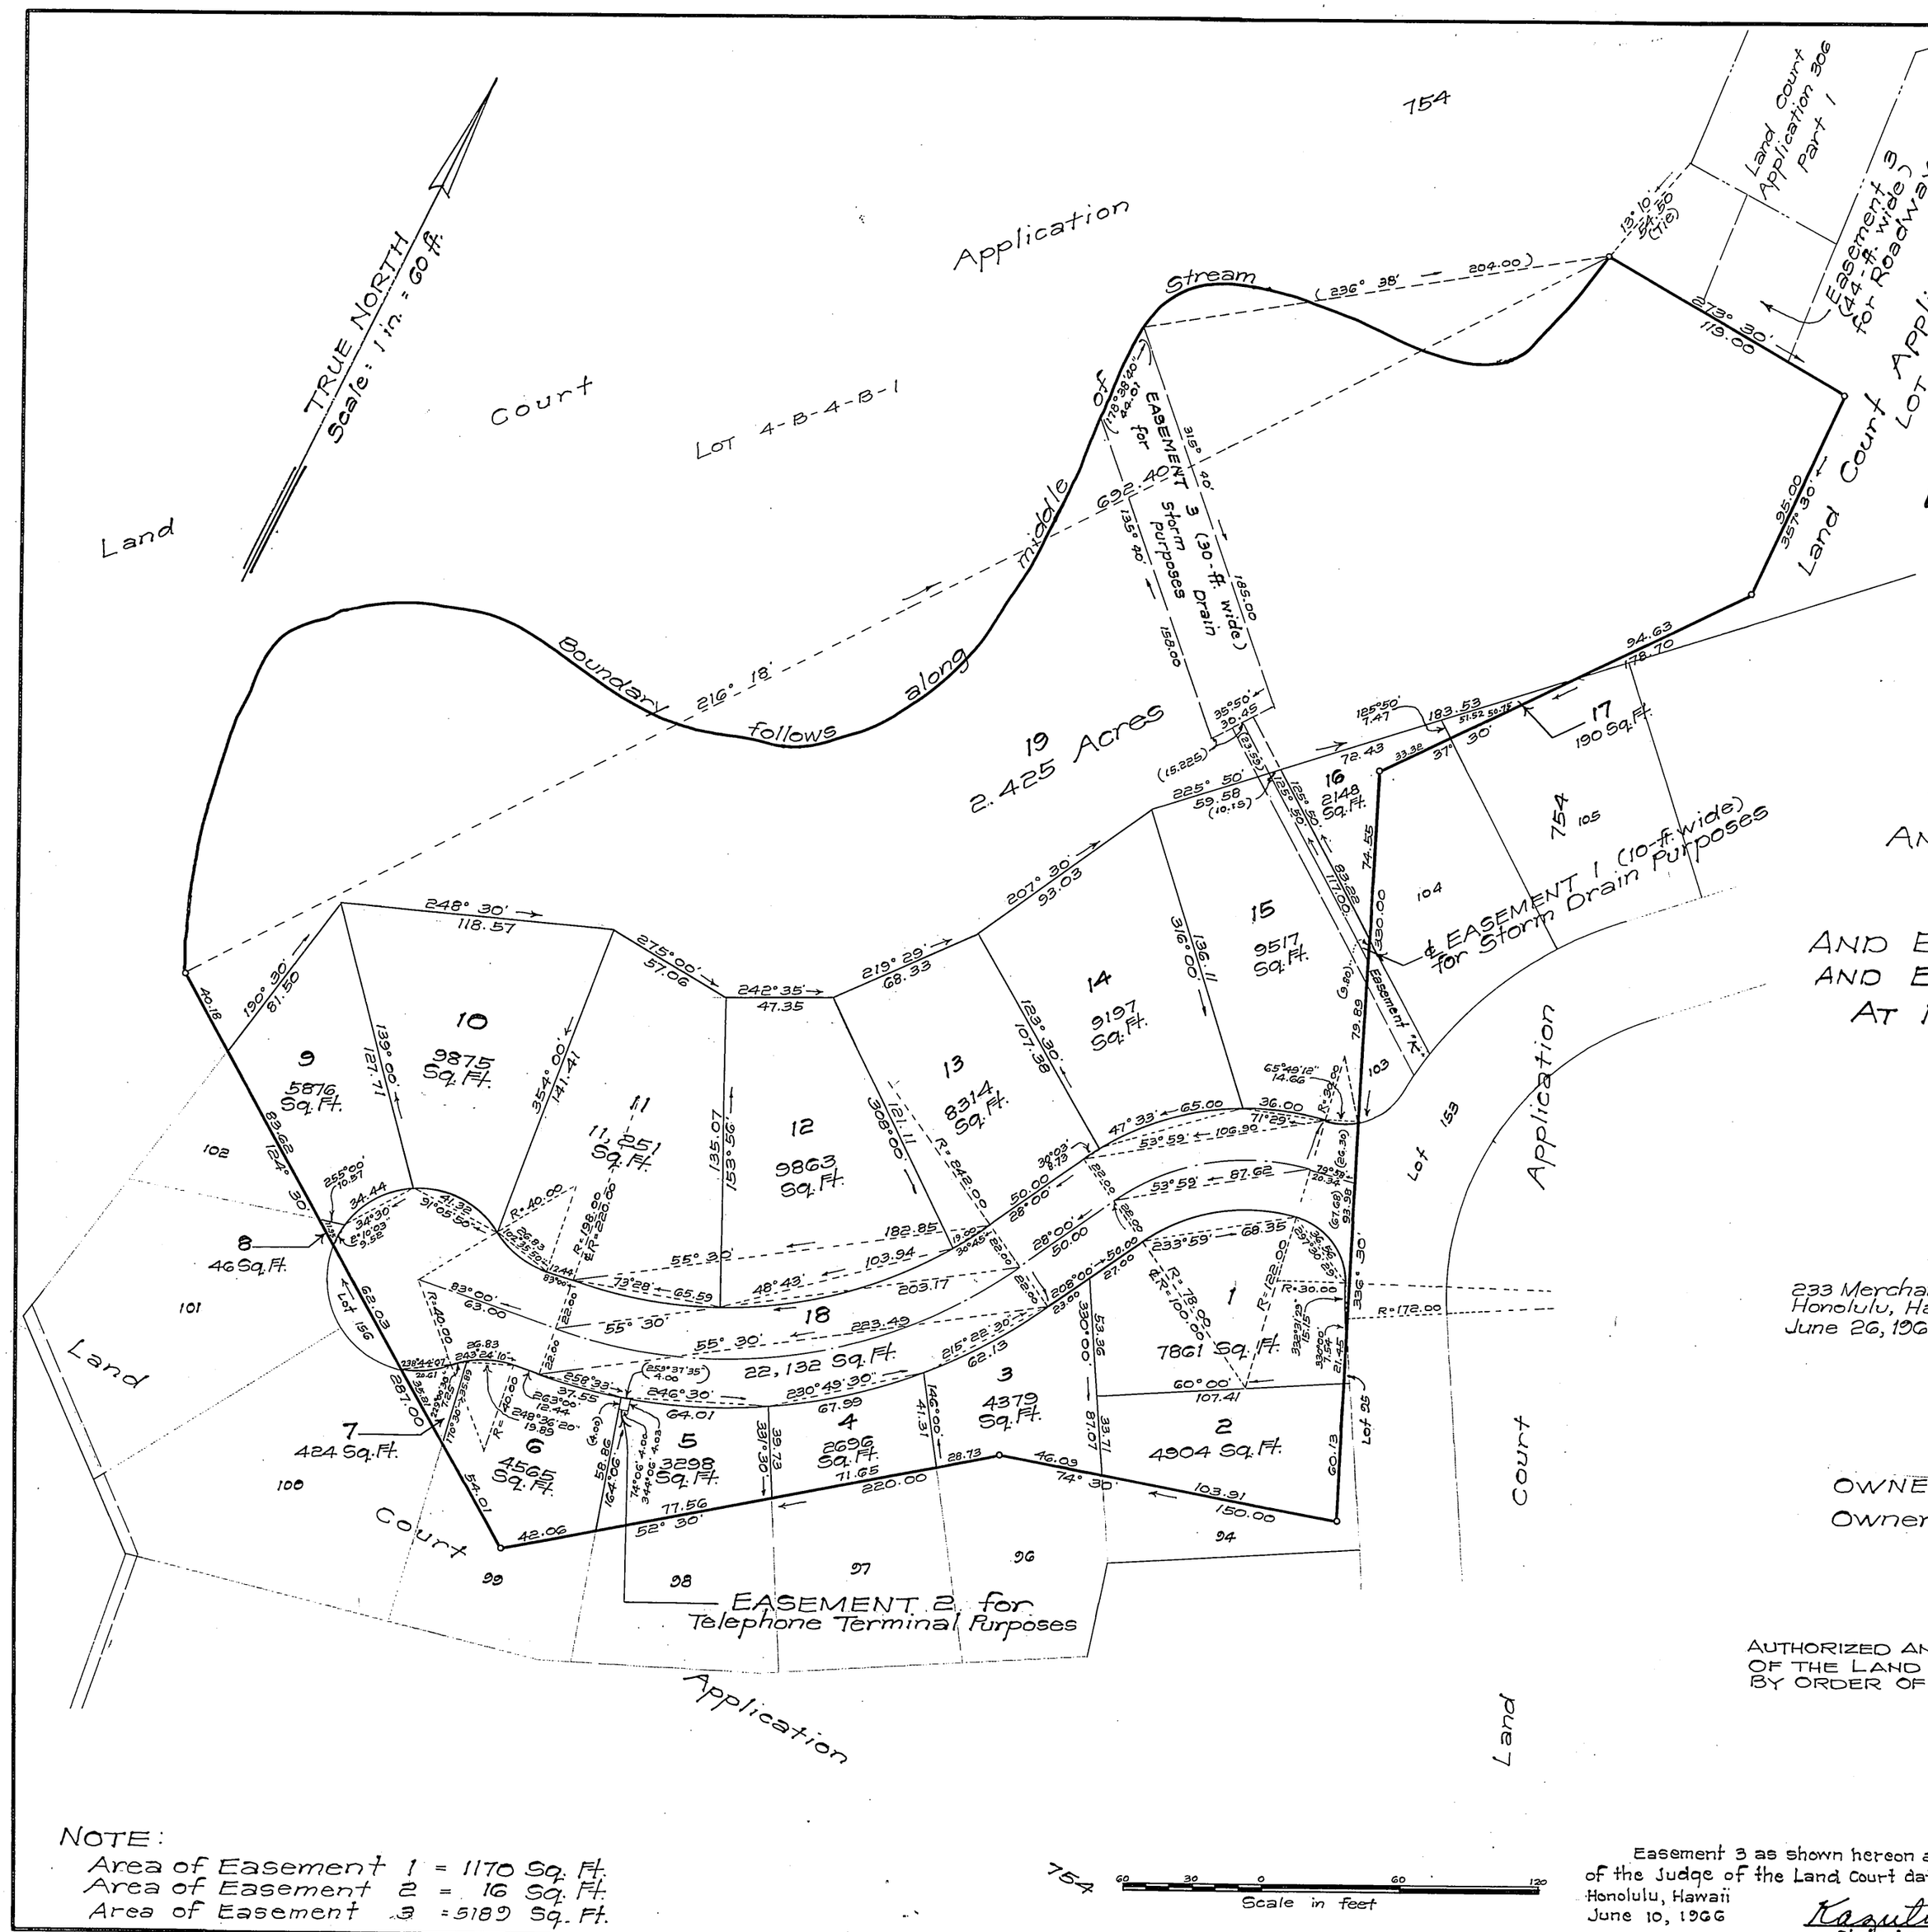

LAND COURT
STATE OF HAWAII

LAND COURT APPLICATION 306
PART 2

SUBDIVISION OF PART 2
AS SHOWN ON MAP 1
INTO LOTS 1 TO 19, INCLUSIVE,
AND DESIGNATION OF EASEMENT 1
AFFECTING LOTS 15 AND 19
AND EASEMENT 2 AFFECTING LOT 5
AND EASEMENT 3 AFFECTING LOT 19
AT KAILUA, KOOLAUPOKO, OAHU, HAWAII

R.M. TOWILL CORPORATION

233 Merchant St.
Honolulu, Hawaii
June 26, 1964

SAU LUN CHOCK
REGISTERED LAND SURVEYOR
No. 398-S
HAWAII, U.S.A.

By: Sau Lun Chock
Registered Professional Surveyor
Certificate Number 398

OWNER: HAROLD KAINALU LONG CASTLE
Owner's Certificate of Title: 23,683

AUTHORIZED AND APPROVED BY ORDER OF THE JUDGE
OF THE LAND COURT DATED: OCTOBER 29, 1964
BY ORDER OF THE COURT:

P.D. Mulholland
REGISTRAR OF THE LAND COURT

NOTE:
Area of Easement 1 = 1170 Sq. Ft.
Area of Easement 2 = 16 Sq. Ft.
Area of Easement 3 = 5189 Sq. Ft.

754

60 30 0 60 120
Scale in feet

Easement 3 as shown hereon added on by Order of the Judge of the Land Court dated June 10, 1966.
Honolulu, Hawaii
June 10, 1966
Kazutake Suiki
State Land Surveyor

Filed October 16, 1964
Rudolph K. Espinda
Assistant Registrar

Tax Map Key: 4-2-11
8560 - 0 - S

15" x 21" = 2.2 Sq. Ft.