MAP 3

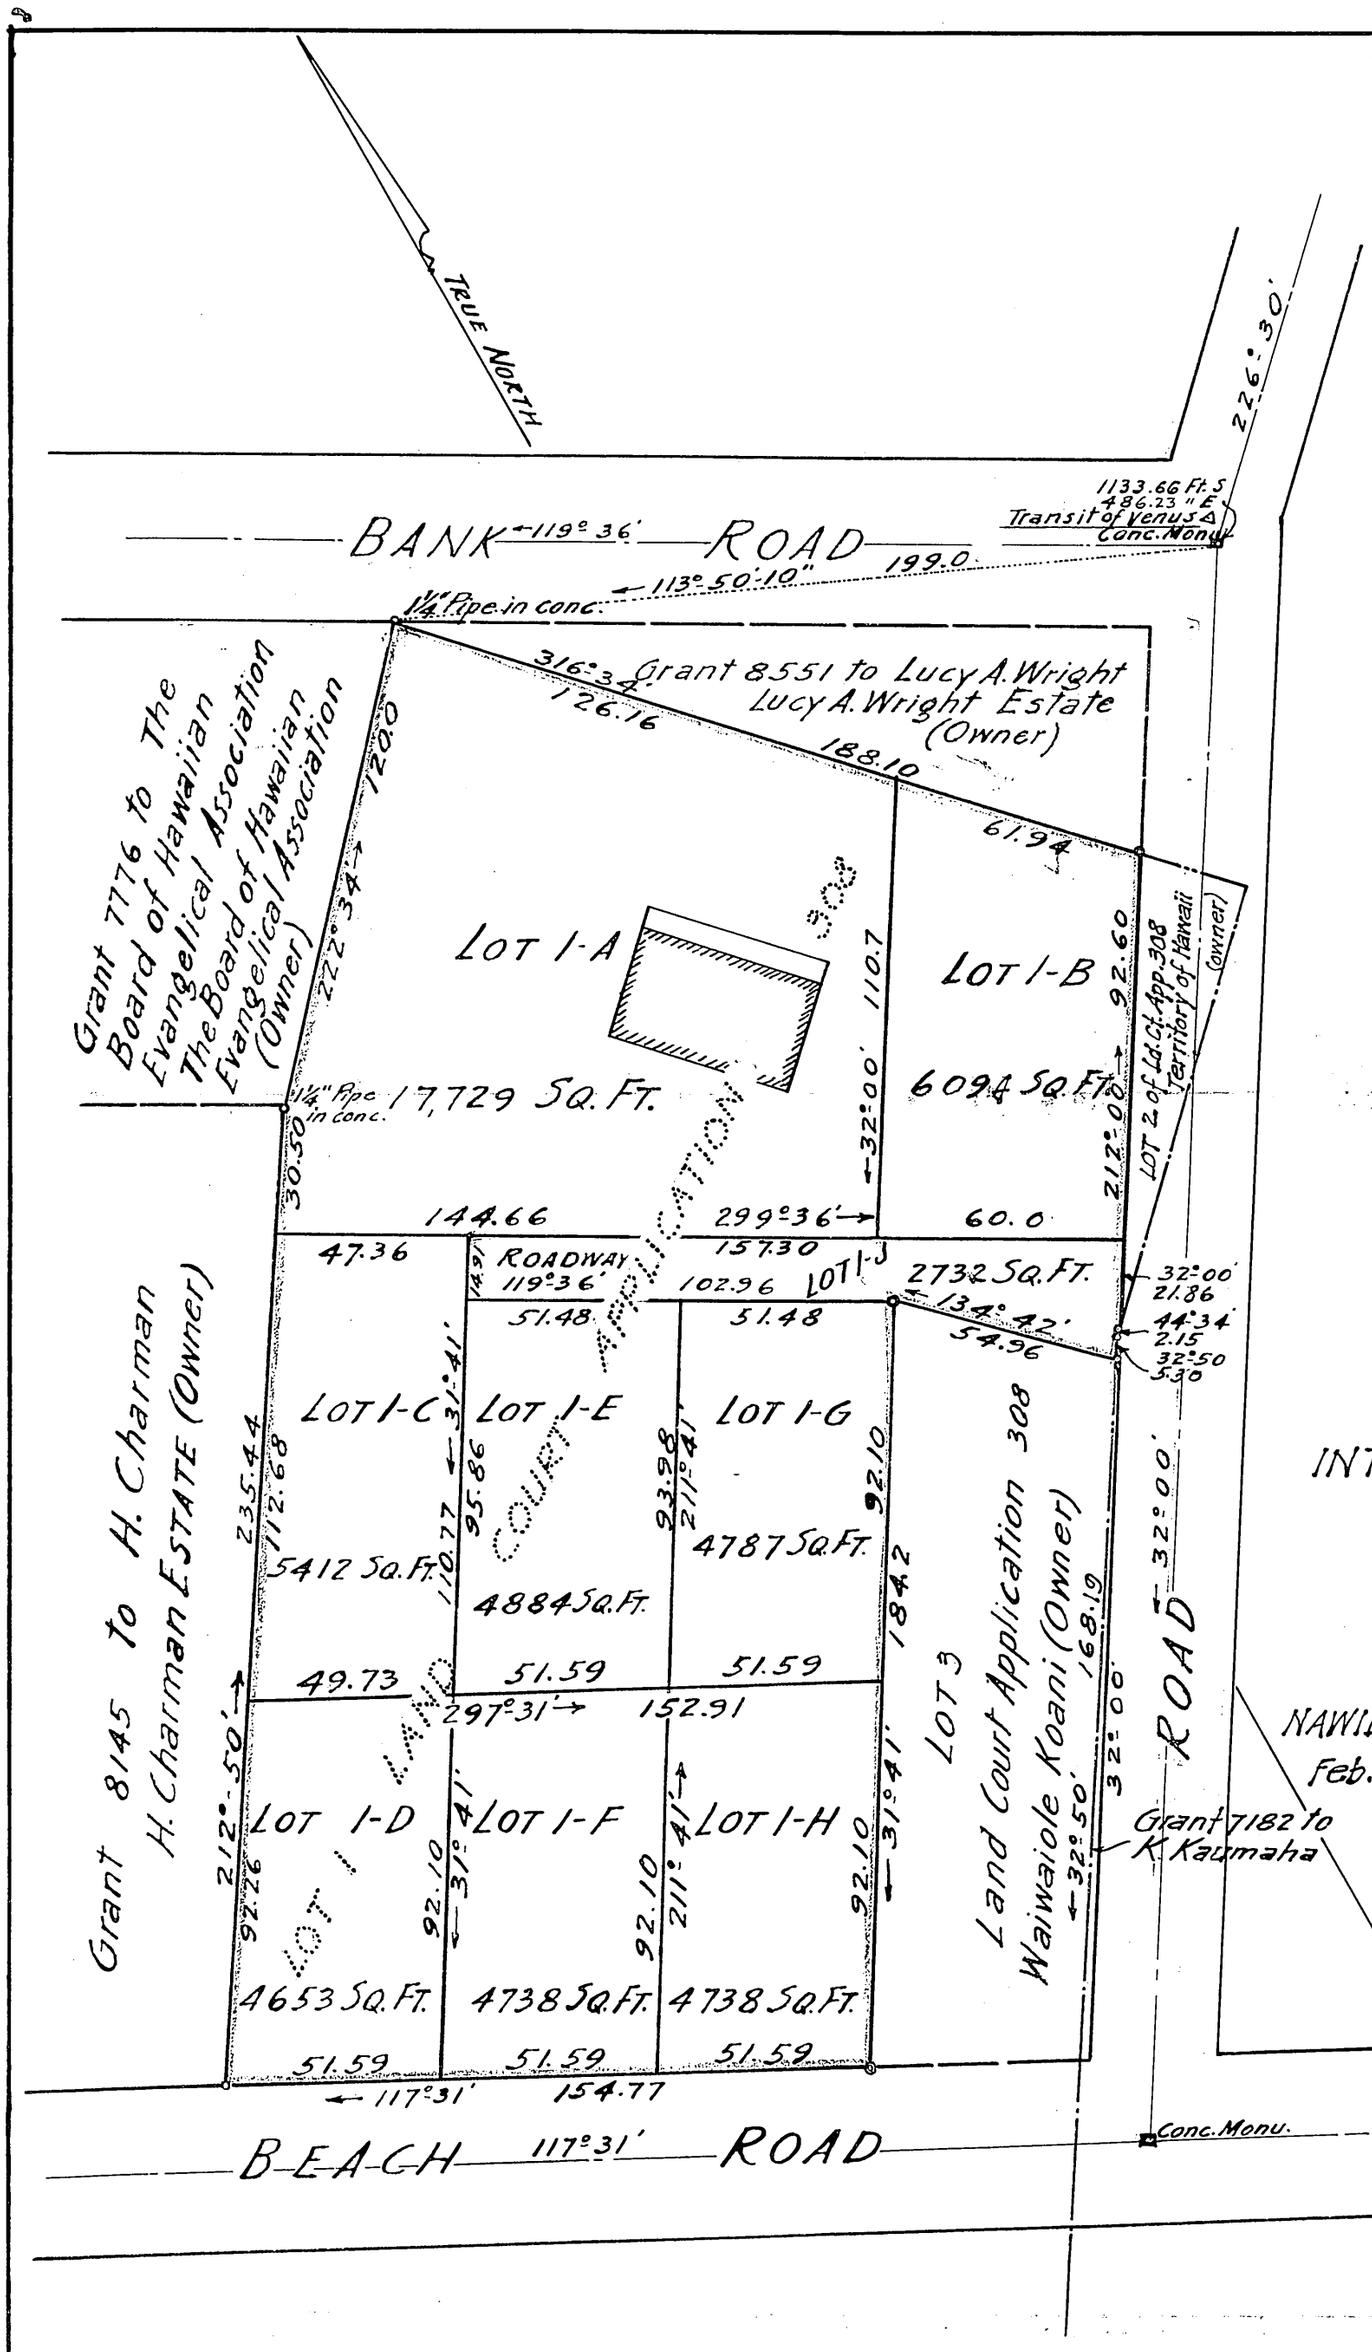

LAND COURT
TERRITORY OF HAWAII
SUBDIVISION OF LOT 1 OF
THE SUBDIVISION OF LAND
COURT APPLICATION 308
INTO LOTS 1-A TO 1-H (INCLUSIVE) AND 1-J
WAIMEA, KAUAI, T.H.
Scale: 1 inch = 40 feet.

NAWILIWILI, KAUAI.
Feb. 21, 1935.

H. H. Allen
H. H. ALLEN
Surveyor & Maker of Plan
NAWILIWILI, KAUAI.

NOTE: All lot corners marked by ¾ inch pipes except where noted on map.

William Harrison Wright
OWNER

Owner's Certificate of Title 1404

NOTE:
LOT 1-J OR ROADWAY IS FOR THE USE OF
LOTS 1-A, 1-C, 1-E AND 1-G.

I hereby certify that the map hereon being a subdivision of Land Court Application 308, as herein entitled, has been examined and checked as to form and mathematical correctness and that it has been approved by Order of the Judge of the Land Court dated Feb. 25, 1935.

Honolulu, T.H.
Feb. 25, 1935.

O. Bairy
Surveyor, Territory of Hawaii.

Scale: 1 inch = 40 feet.

HARRY H. ALLEN
REGISTERED LAND SURVEYOR
No. 46
HAWAII, U.S.A.

Filed Feb. 16, 1935
Abraham W. Akana
Assistant Registrar

1
7