MAP 5

LAND COURT
TERRITORY OF HAWAII

CONSOLIDATION OF LOTS 5 AND 5-A OF LAND COURT APPLICATION 308 AS SHOWN ON MAP 4 FILED IN THE OFFICE OF THE ASSISTANT REGISTRAR OF THE LAND COURT AND RE-SUBDIVISION OF SAID CONSOLIDATION INTO LOTS 6, 7, AND 8 WAIMEA, KAUAI, T.H.

Scale 1 inch = 30 feet

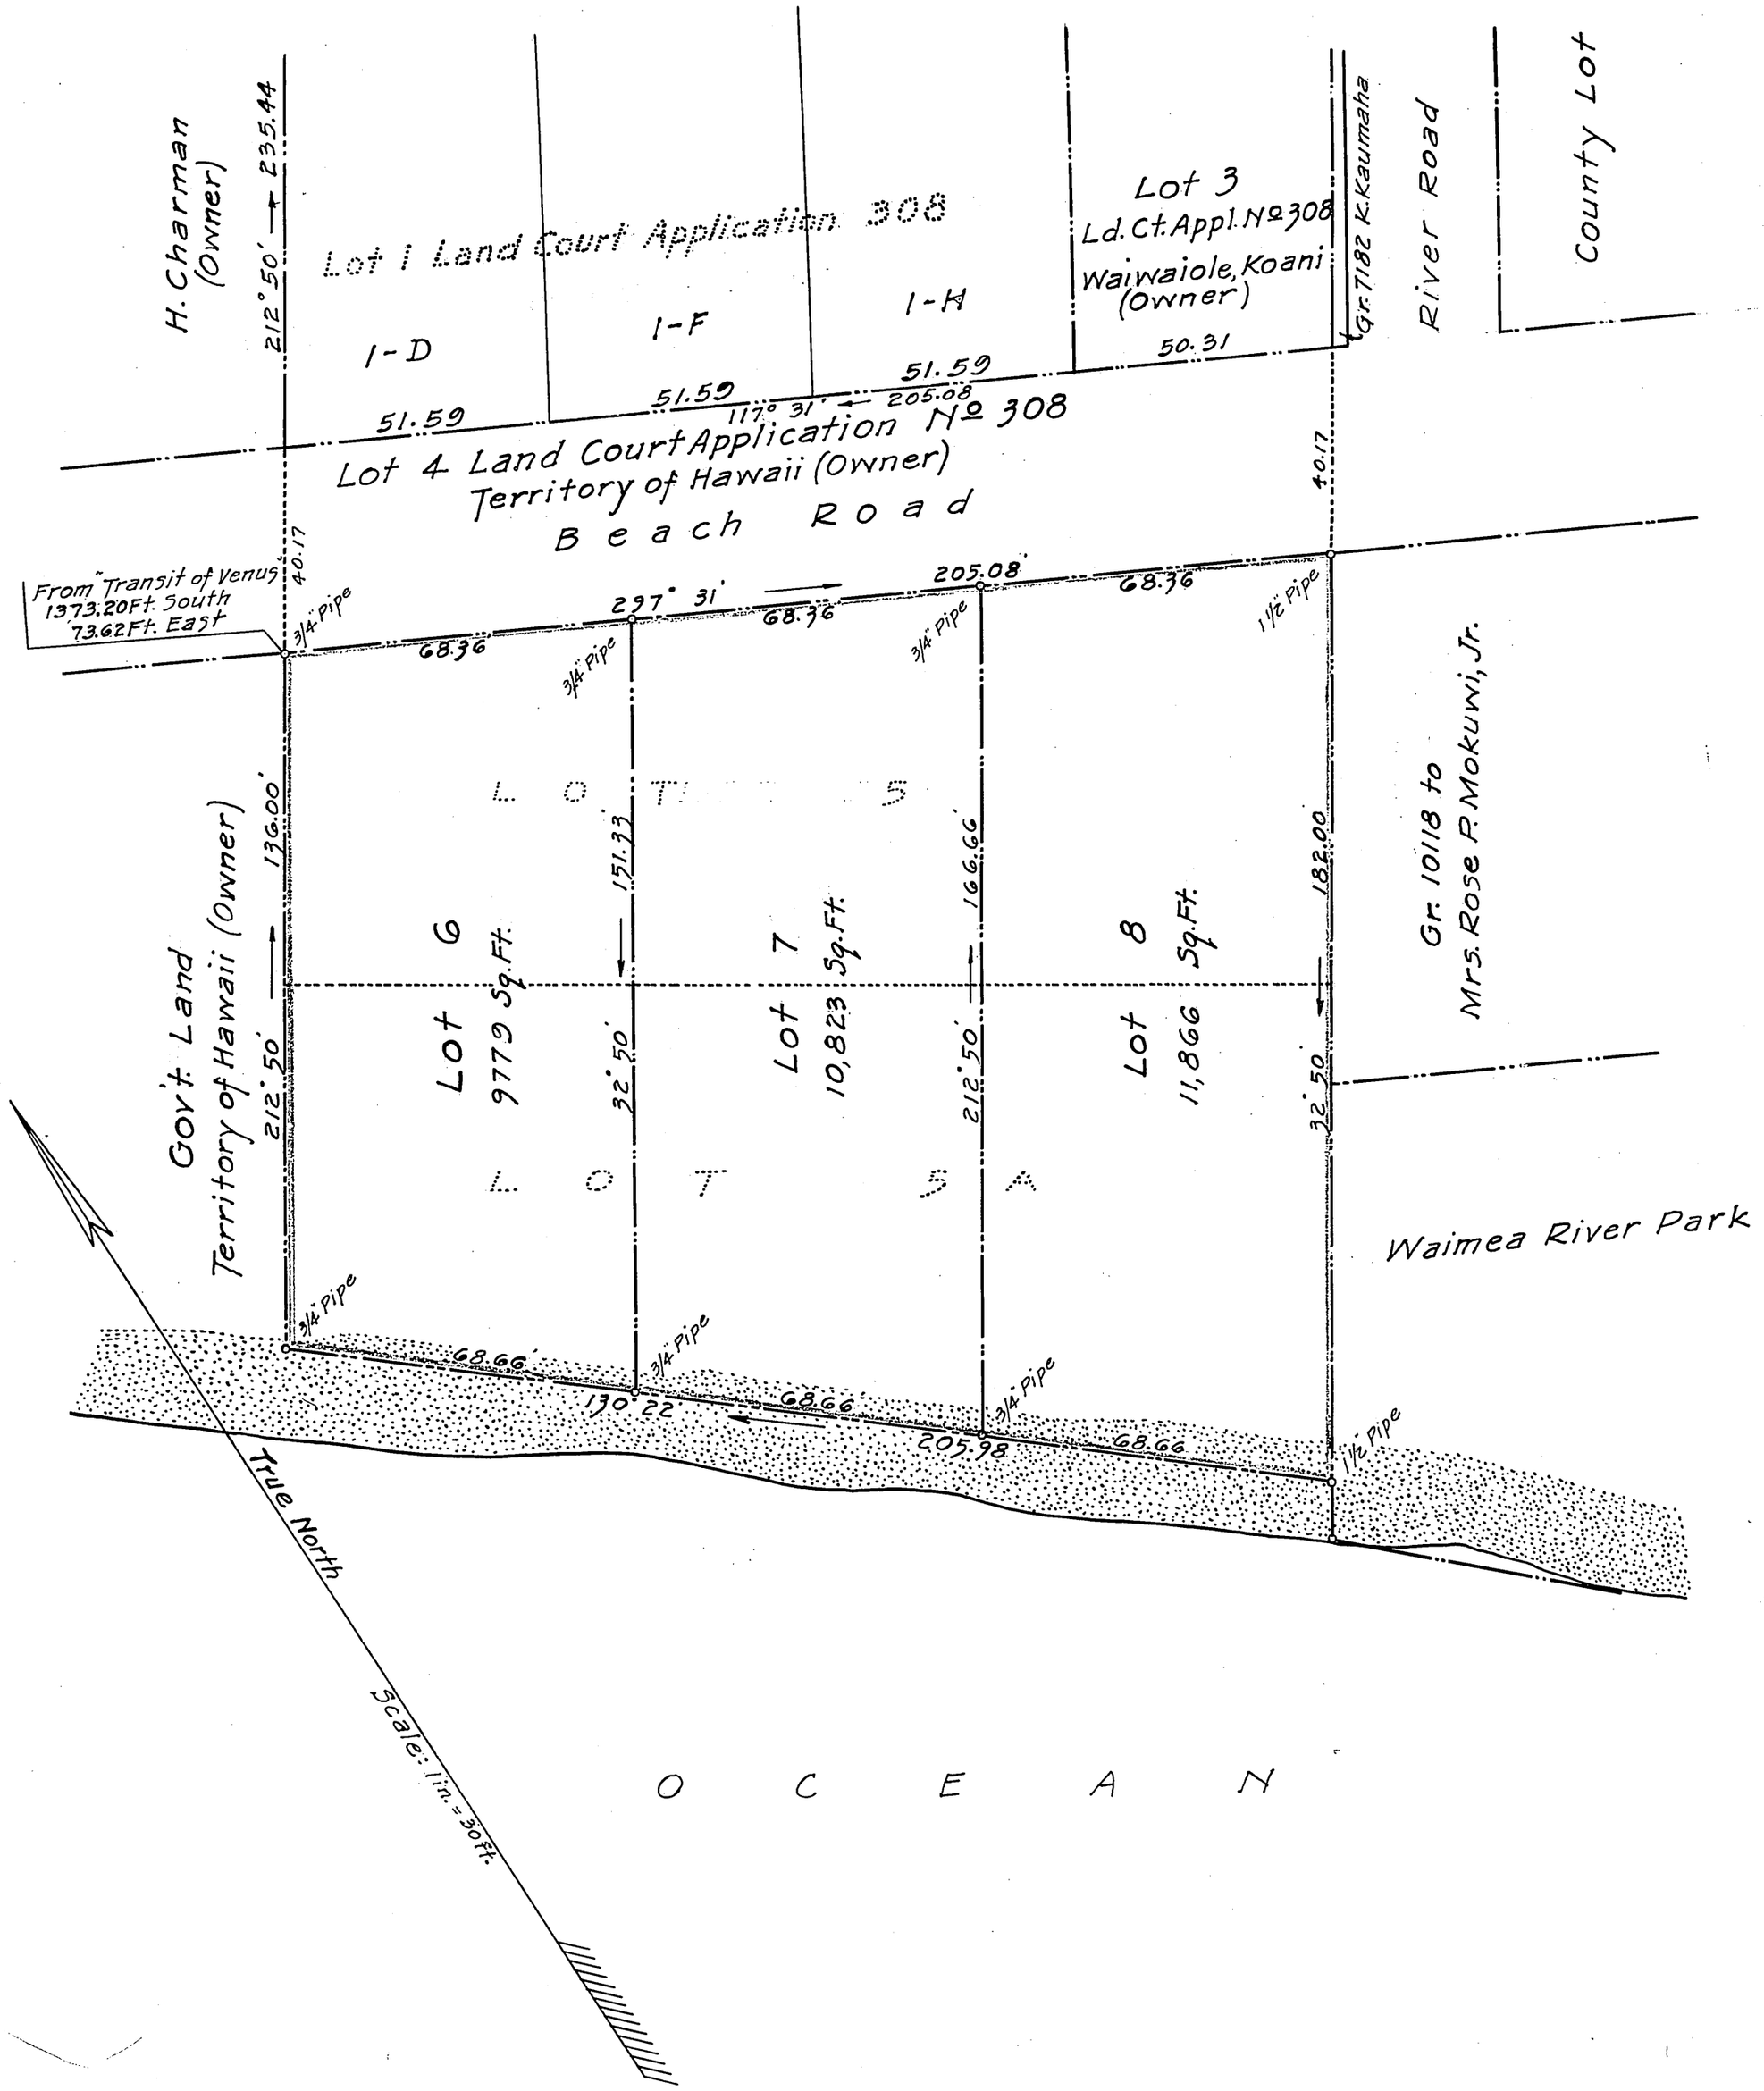

Lihue, T.H.
Feb. 23, 1937.
William Harrison Wright, Owner
By Philip L. Rice
His Attorney
Owner's Transfer Certificate of Title No. 13,703.

SURVEYOR & MAKER OF PLAN
REGISTERED CERTIFICATE No. 123
KAPAA, KAUAI, T.H.

DAIJIRO DOI
REGISTERED
PROFESSIONAL
SURVEYOR
NO. 123
HAWAII, U.S.A.

I hereby certify that the map hereon being a subdivision of Land Court Application 308, as herein entitled has been examined and checked as to form and mathematical correctness and that it has been approved by Order of the Judge of the Land Court dated February 26, 1937.

Honolulu, T.H.
Feb. 26, 1937.

L. D. Whitehouse
Surveyor Territory of Hawaii

Filed Feb. 24, 1937
Abraham K. Akana
Assistant Registrar

15" x 21" = 2.2 ft

(1)
9