MAP 1

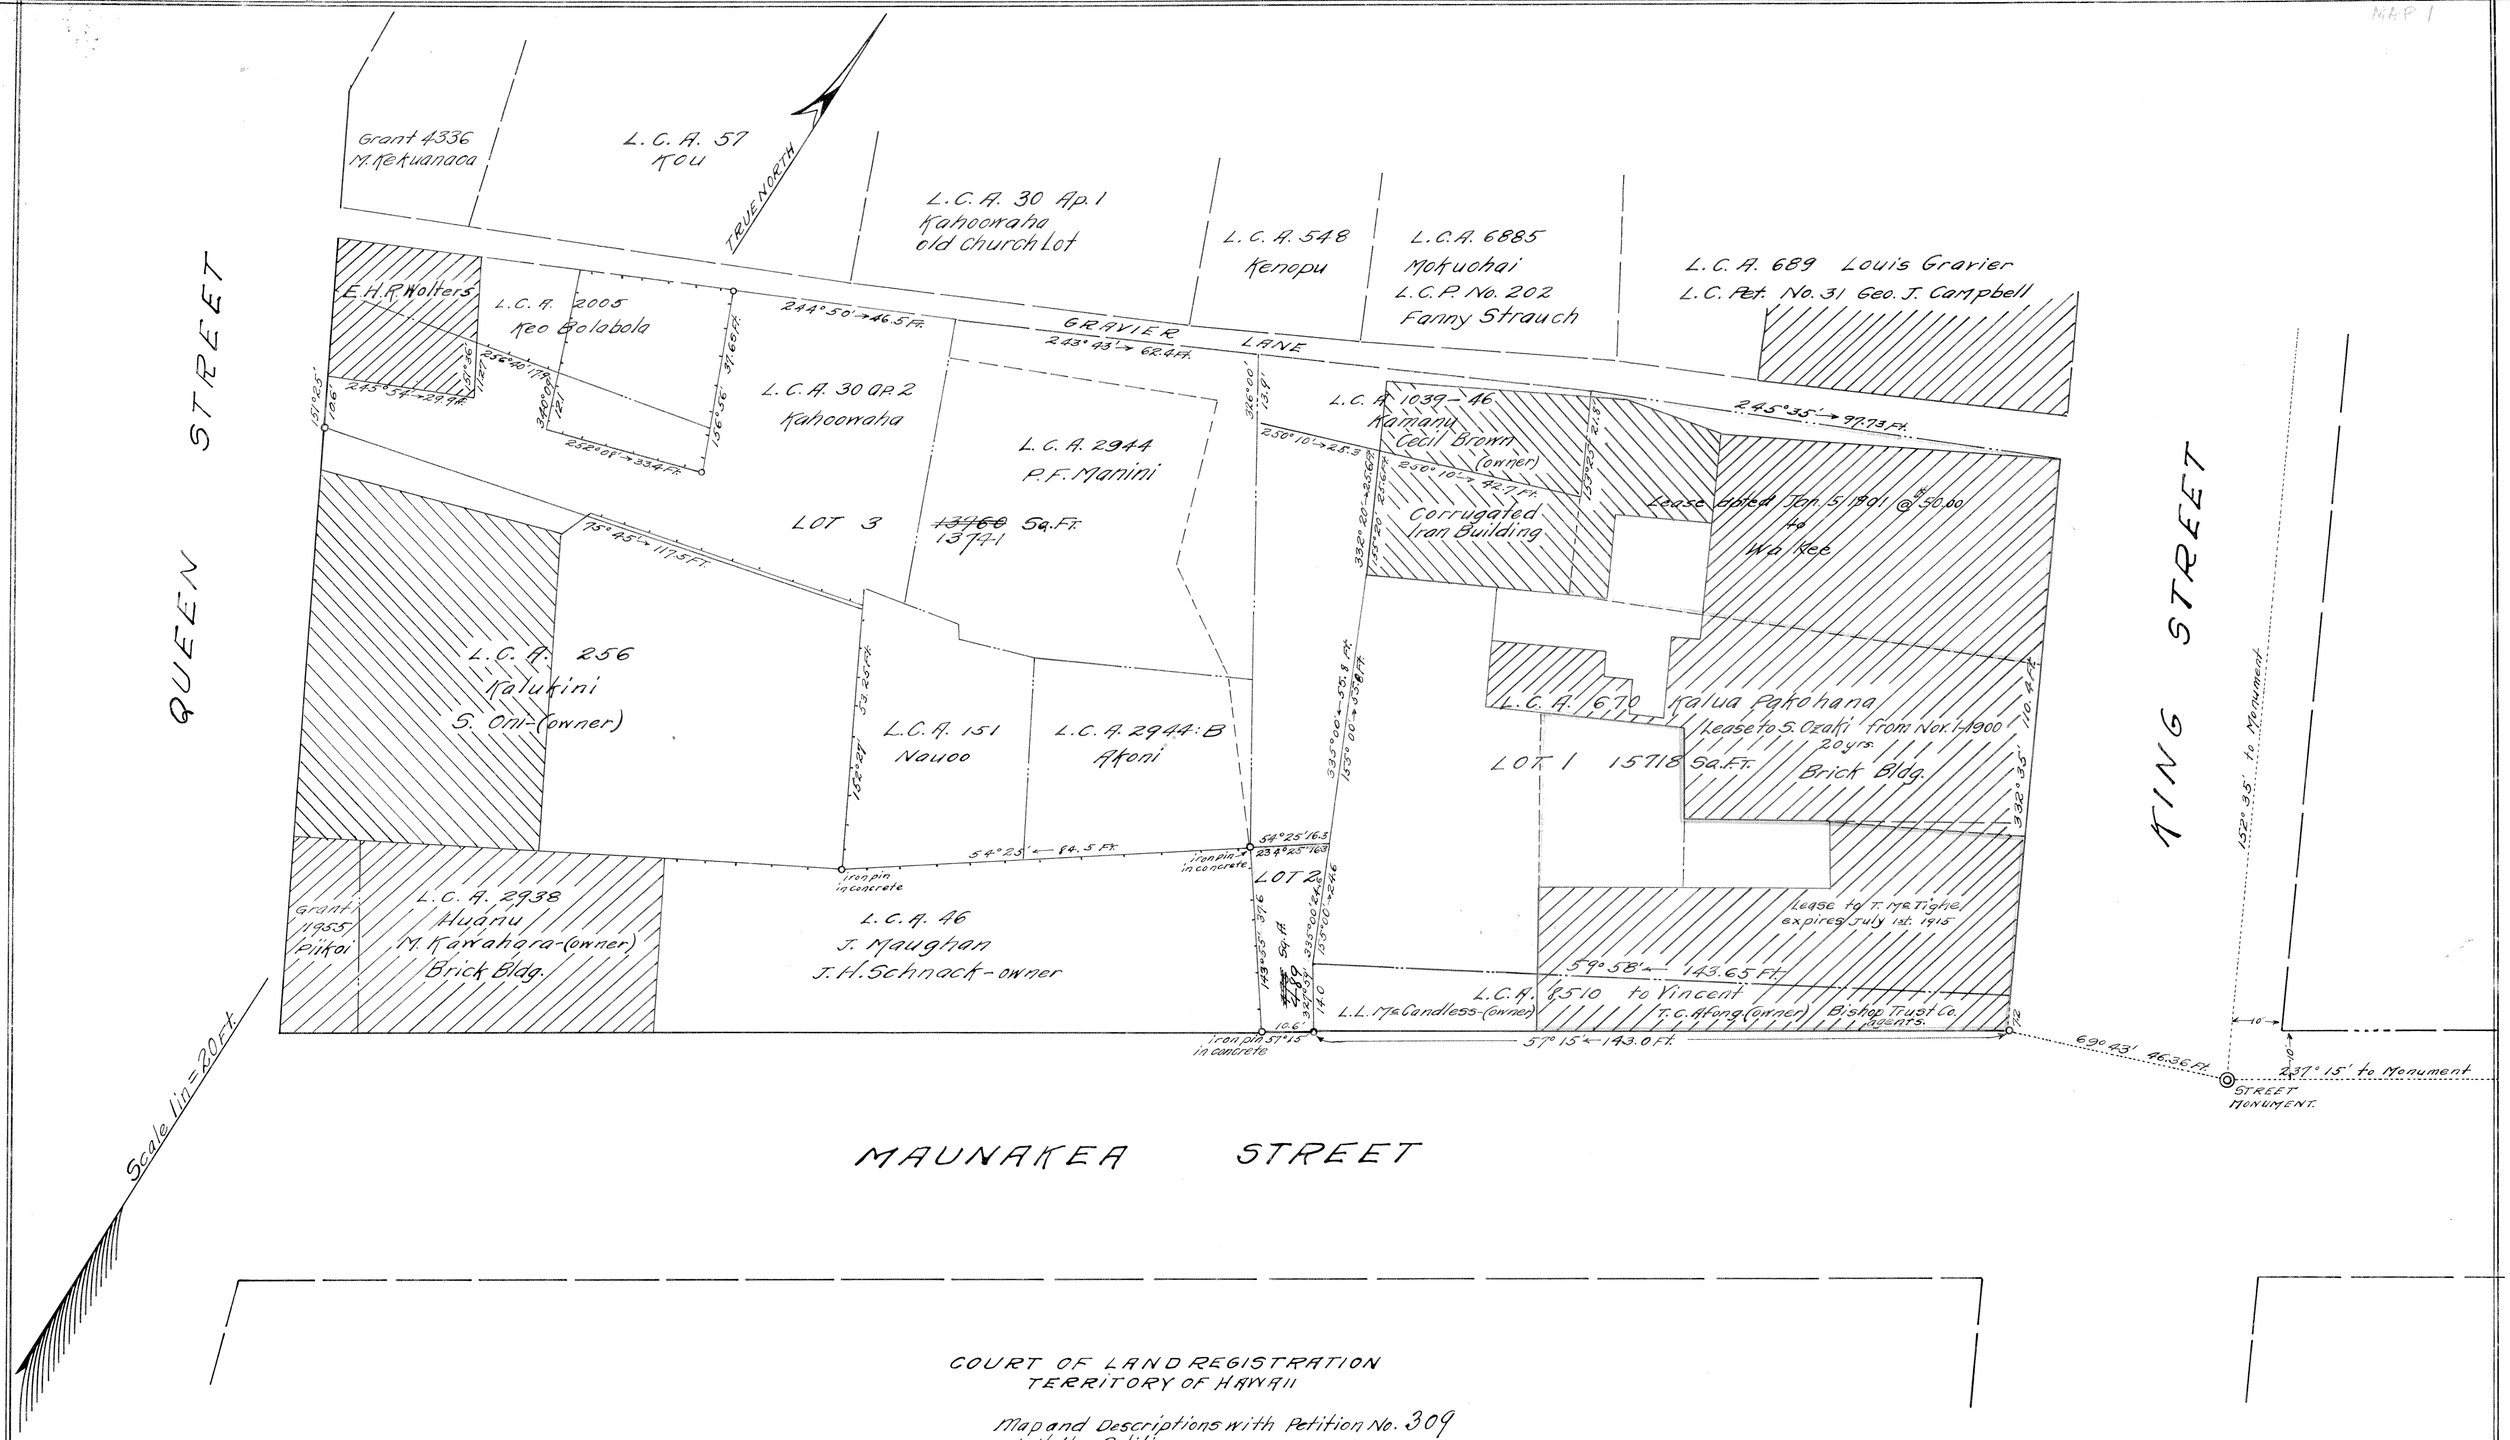

COURT OF LAND REGISTRATION
TERRITORY OF HAWAII

Map and Descriptions with Petition No. 309
J. L. Holt - Petitioner.
Land at KAPUKOLU. HONOLULU-KONA-OAHU

Lot 1 —— Being a portion at L.C.A. 670 to Kalua Pakohana

Beginning at the East corner at this lot on the West side at King Street, the true azimuth and distance to the West corner at King and Maunakea streets being, 332° 35' 7.2 Ft and from said West corner of King and Maunakea streets, the true azimuth and distance from a Government Survey Street Monument, near the North corner of King and Maunakea Streets (and on a 10 foot offset from the Northeast line of King Street and the Northwest line of Maunakea Street) being 69° 43' 46.36 ft. and running by true azimuths:—

1. 59° 58'	143.65 Ft.	along L.C.A. 8510 to Vincent.
2. 155° 00'	24.6 Ft.	along Lot 2.
3. 155° 00'	55.8 Ft.	along Lot 3. to corner of building.
4. 152° 20'	25.6 Ft.	along building
5. 250° 10'	42.7 Ft.	along L.C.A. 1039 to Kamanu
6. 153° 25'	21.8 Ft.	along same
7. 245° 35'	97.73 Ft.	along the South side of Gravier Lane.
8. 332° 35'	110.4 Ft.	along the West side of King Street to the point of beginning.

Area 15718 Sq. Ft.

Lot 2. —— Being a portion at L.C.A. 670 to Kalua Pakohana

Beginning at the end of course 1 of Lot 1, said point being on the East line of this lot and running by true azimuths:—

1. 327° 59'	14.0 Ft.	along L.C.A. 8510 to Vincent.
2. 57° 15'	10.6 Ft.	" the North side of Maunakea St. to an iron pin in concrete.
3. 143° 55'	37.6 Ft.	along L.C.A. 46 to J. Maughan to an iron pin in concrete.
4. 234° 25'	16.3 Ft.	along Lot 3.
5. 335° 00'	24.6 Ft.	" Lot 1 to the point of beginning

Area ~~445~~ 489 Sq. Ft.

Lot 3 —— Being L.C.A.'s 2944 B to Akoni, 151 to Nauoo 2944 to P.F. Manini and portions of L.C.A.'s 670 to Kalua Pakohana and 30:2 to Kahooraha

Beginning at the southeast corner of this lot at the end of course 2 of Lot 1 and running by true azimuths:—

1. 54° 25'	16.3 Ft.	along Lot 2 to an iron pin in concrete
2. 54° 25'	84.5 Ft.	" L.C.A. 46 to J. Maughan to an iron pin in concrete.
3. 152° 27'	53.25 Ft.	along L.C.A. 256 to Kaluakini.
4. 75° 45'	117.5 Ft.	along same
5. 151° 25'	10.6 Ft.	along the East side of Queen Street
6. 245° 54'	29.9 Ft.	along face of building.
7. 151° 36'	11.27 Ft.	along same.
8. 256° 40'	17.9 Ft.	along fence.
9. 340° 09'	12.1 Ft.	along fence.
10. 252° 08'	33.4 Ft.	along fence.
11. 156° 56'	37.65 Ft.	along fence
12. 244° 50'	46.5 Ft.	along the South side of Gravier Lane.
13. 243° 43'	62.4 Ft.	along same
14. 326° 00'	13.9 Ft.	along L.C.A. 1039 to Kamanu.
15. 250° 10'	25.3 Ft.	along same
16 332° 20'	25.6 Ft.	along corrugated iron building to south corner of same.
17. 335° 00'	55.8 Ft.	along Lot 1 to the point of beginning.

Area ~~13760~~ 13741 Sq. Ft.

Geo. F. Wright.
Surveyor.
855 Kaahumanu St.

Honolulu, T.H.
June 27th. 1914.

Filed Aug. 15th 1914

John Marcallino
Registrar.

I hereby certify this to be a correct copy of a map on file in the land court at Honolulu, T.H.
Honolulu, Aug. 27-1914. Arthur C. Alexander
Court Surveyor

The map and description herein have been examined by me and found to be correct.
Honolulu, Aug. 27-1914 Arthur C. Alexander
Court Surveyor