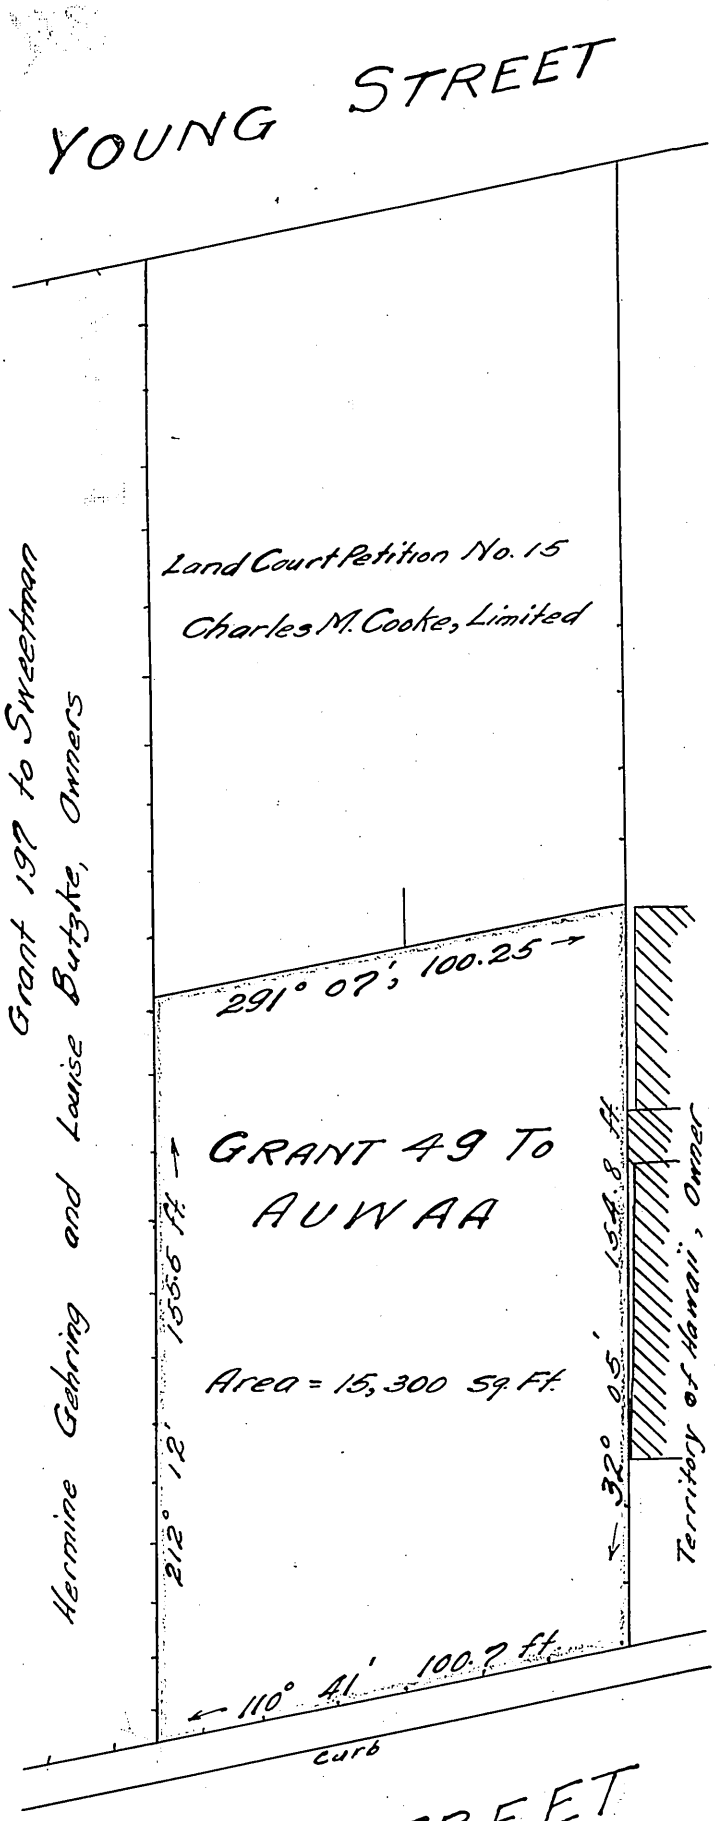

LAND COURT

TERRITORY OF HAWAII

Map and Description with Amended Petition No. 311 Wm. O. Smith and Frank K. Archer, Trustees of the Hamauku Trust, Petitioners.

Land on King Street, Kalaokahua, Honolulu, being Grant 49 to Auwaa, bounded and described as follows:

Beginning at a point on the northeasterly side of King Street, the coordinates of said point referred to a Gov't. Survey Street Monument on a 10-ft. offset to the northeasterly side of King Street and a 12-ft. offset to the southeasterly side of Alapai Street being south 244.1 feet and east 674.8 feet, and running by true azimuths:

1. 212° 12', 155.5 feet, along property of Hermine Gehring and Louise Butzke;
2. 291° 07', 100.25 " , along Land Court Petition No. 15;
3. 32° 05', 154.8 " , along Gov't. Land;
4. 110° 41', 100.7 " , along King Street to the point of beginning.

Containing an area of 15,300 square feet.

Baldwin & Alexander, Surveyors
Per Arthur C. Alexander
Honolulu, T.H. Jan. 18, 1915

Filed Jan. 18-1915 at 1:25 P.M.
J. Marcallino
Registrar

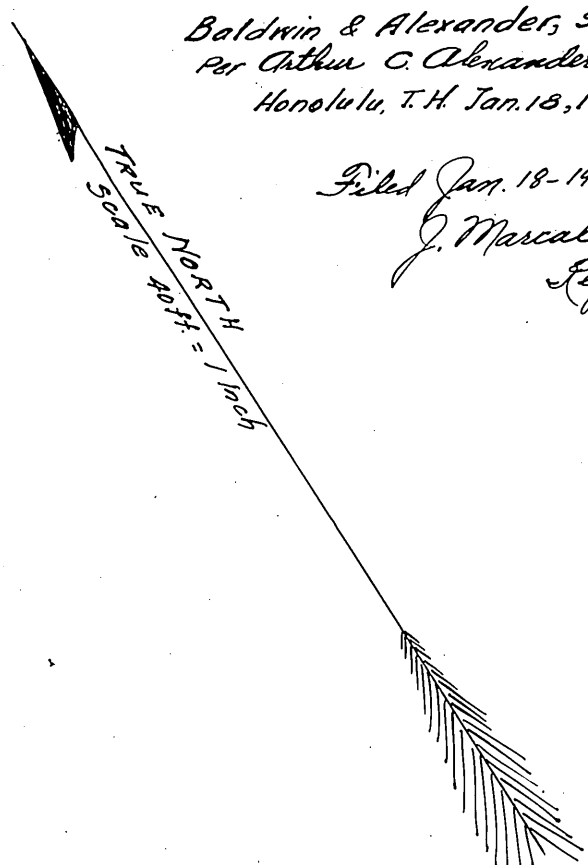

I hereby certify this to be a true and correct copy of Amended Land Court Petition N° 311

Fred E. Harvey
Ass't. Land Court Surveyor

W. O. Smith
Frank K. Archer
Trustees of the Hamauku Trust

311