MAP 5

LAND COURT

TERRITORY OF HAWAII

LAND COURT APPLICATION 312

CONSOLIDATION OF LOTS A-1-A AND A-2-A AS SHOWN ON MAP 4 AND RESUBDIVISION OF SAID CONSOLIDATION INTO LOTS 1 TO 11 (INCLUSIVE) AND DESIGNATION OF EASEMENT "A" AT AIEA, EWA, OAHU, T.H.

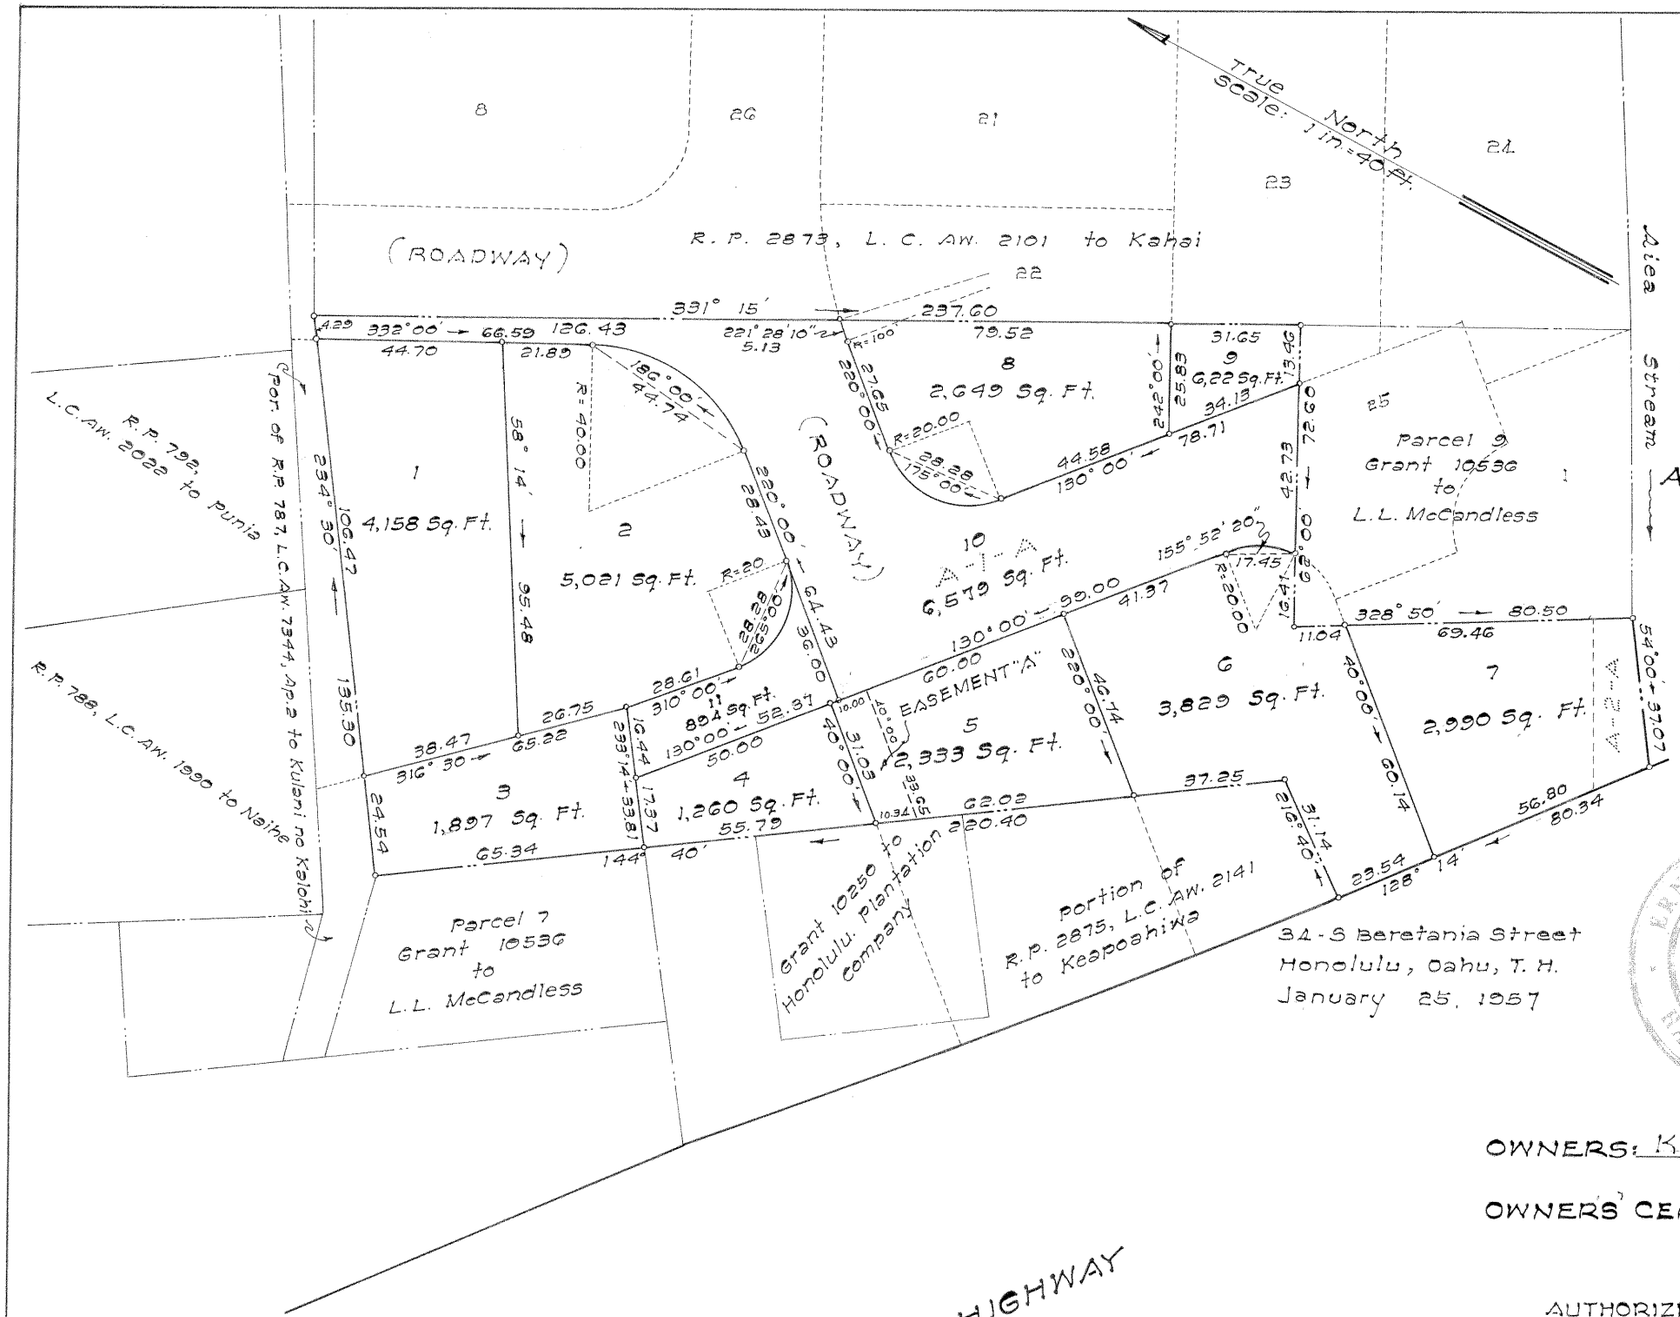

PARK & PARK
Engineers & Surveyors
BY: Ernest H. H. Park
Surveyor and Maker of Plan
Registered Certificate No. 503-S

34-S Beretania Street
Honolulu, Oahu, T. H.
January 25, 1957

ERNEST K. H. PARK
REGISTERED LAND SURVEYOR
No. 503-S
HAWAII, U. S. A.

OWNERS: Kwai Yuen Chong and Carmen Chung Chong

OWNERS' CERTIFICATE OF TITLE: 64,661

AUTHORIZED AND APPROVED BY ORDER OF THE JUDGE OF THE LAND COURT DATED JANUARY 30, 1957

BY ORDER OF THE COURT

REGISTRAR OF THE LAND COURT

Filed Jan. 30, 1957
Registrar

NOTE:
Area of Easement "A" = 323 Sq. Ft.

Tax Map Key: 9-9-04:9

10" x 15" = 1.2 ft