MAP 8

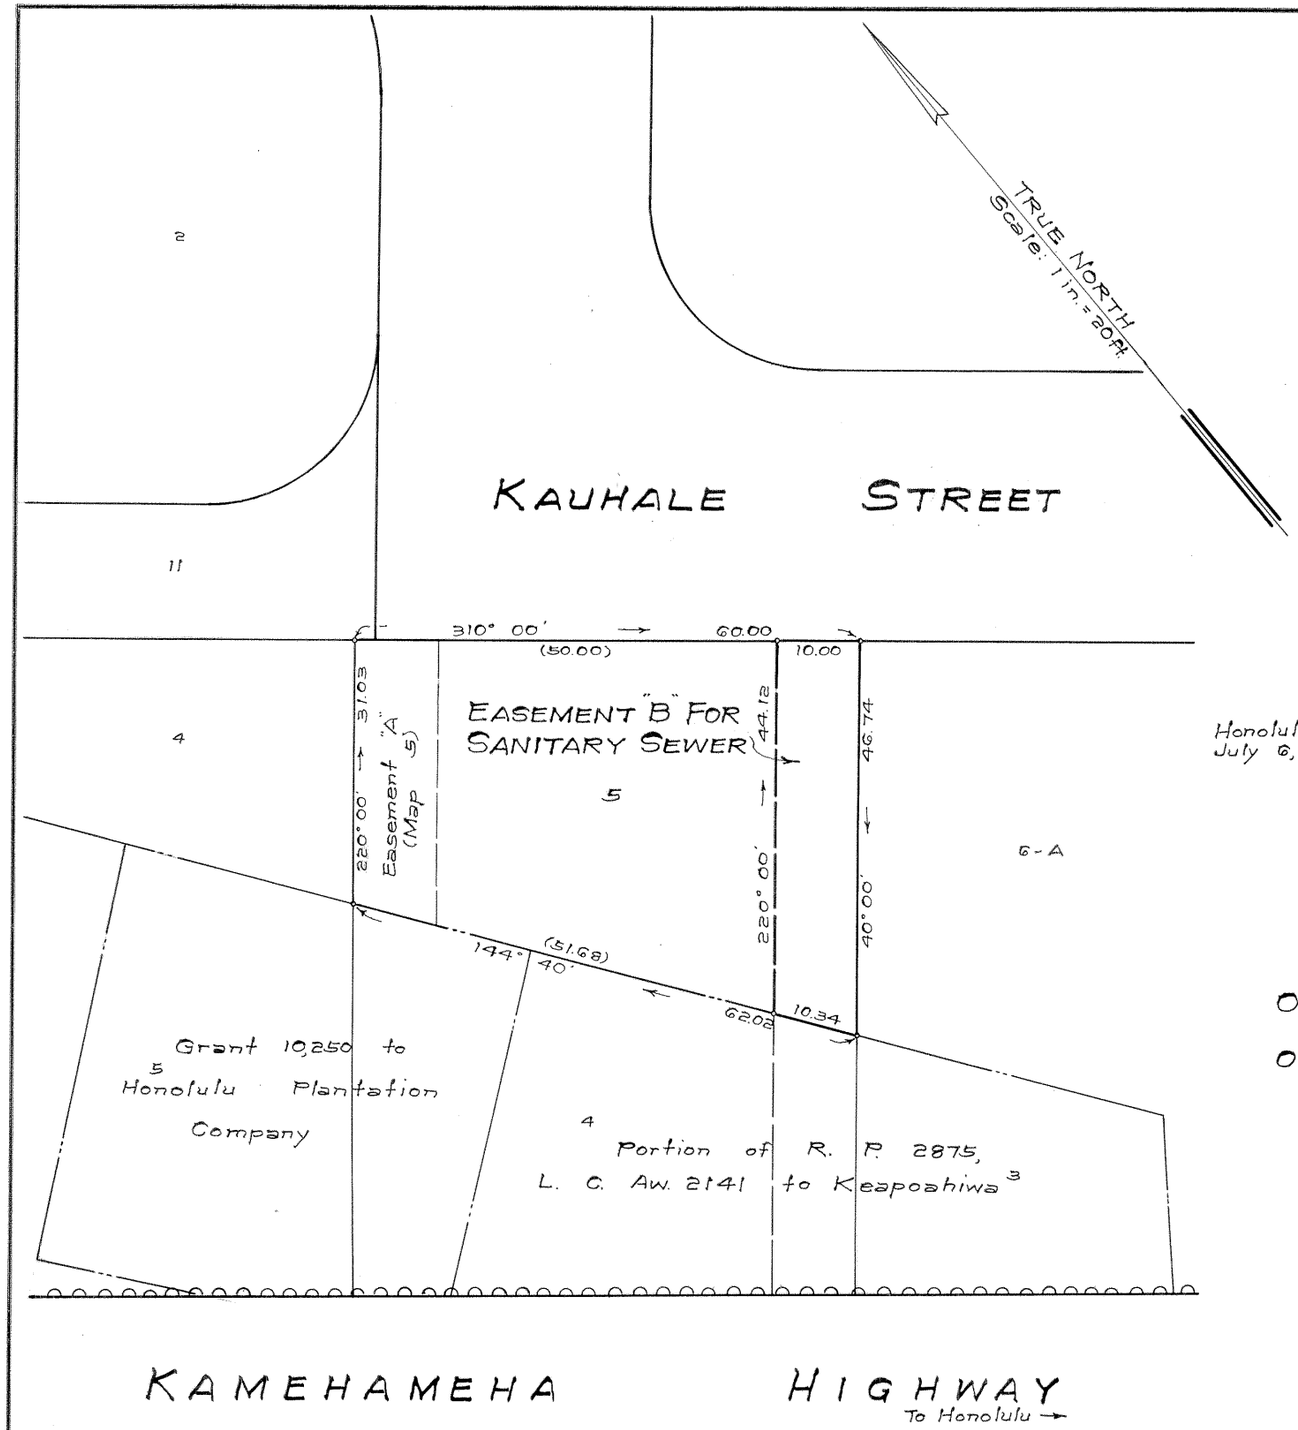


# LAND COURT
STATE OF HAWAII

## LAND COURT APPLICATION 312

DESIGNATION OF EASEMENT "B"
FOR SANITARY SEWER PURPOSES
AFFECTING LOT 5
AS SHOWN ON MAP 5
AT AIEA, EWA, OAHU, HAWAII

Honolulu, Hawaii
July 6, 1961

D. KEALALIO
REGISTERED LAND SURVEYOR
No. 4
HAWAII, U.S.A.

DEPARTMENT OF PUBLIC WORKS
CITY AND COUNTY OF HONOLULU
DIVISION OF LAND SURVEY AND ACQUISITION

BY: D. Kealalio
Registered Professional Surveyor
Certificate Number 4-S

OWNERS: Joseph Quan Chow Dung and Dung Ching Shee

Owners' Certificate of Title: 67,708

AUTHORIZED AND APPROVED BY ORDER OF THE JUDGE OF THE LAND COURT DATED: SEPTEMBER 27, 1961

BY ORDER OF THE COURT.

P. Nunlhollands
REGISTRAR OF THE LAND COURT

NOTE:
AREA OF EASEMENT = 454 Sq. Ft.
ooooo denotes no vehicle access permitted

Filed Sept. 25, 1961 Paul Cozloff Clerk

TAX MAP KEY: 9-9-41-55 (Portion)

Parcel 2
Aiea Stream Relief Sewer
(12-4-1-21)

10" x 15" = 1 ft