MAP 1

COURT OF LAND REGISTRATION

TERRITORY OF HAWAII

Map and Decription with Petition No. 313

William Geo. Wond and
Henrietta Wond, Minors
by their guardian Geo. J. Wond
And Geo. J. Wond
} Petitioners.

Being L.C.A. 6079:1 Halekii for Namokoi at
AIEA, EWA, OAHU. T.H.

Beginning at an angle in fence on the East boundary of this piece, the co-ordinates of said point referred to a concrete monument at sea on the boundary between Kalauao and Aiea being 767.6 Ft. North and 1556.4 Ft. East, and the true azimuth and distance from said monument to Gov't. Survey Trig. △ Salt Lake being 297° 59' 30" 10867.0 Ft., and running by true azimuths:

1. 334° 50' 138.6 Ft. along Government;
2. 57° 40' 107.6 " " same ;
3. 150° 20' 75.9 " " L.C.A. 5819:1, Kalaualii;
4. 170° 59' 431.4 " " same ;
5. 276° 00' 44.9 " " Government;
6. 338° 00' 310.2 " " L.C.A. 2051, W. Kaheana;
7. 54° 45' 29.0 " " Government to the point of beginning and containing an area of $\frac{955}{1000}$ Acres.

(Signed) Geo. F. Wright.
Surveyor.

Honolulu - Oct. 31 - 1913.

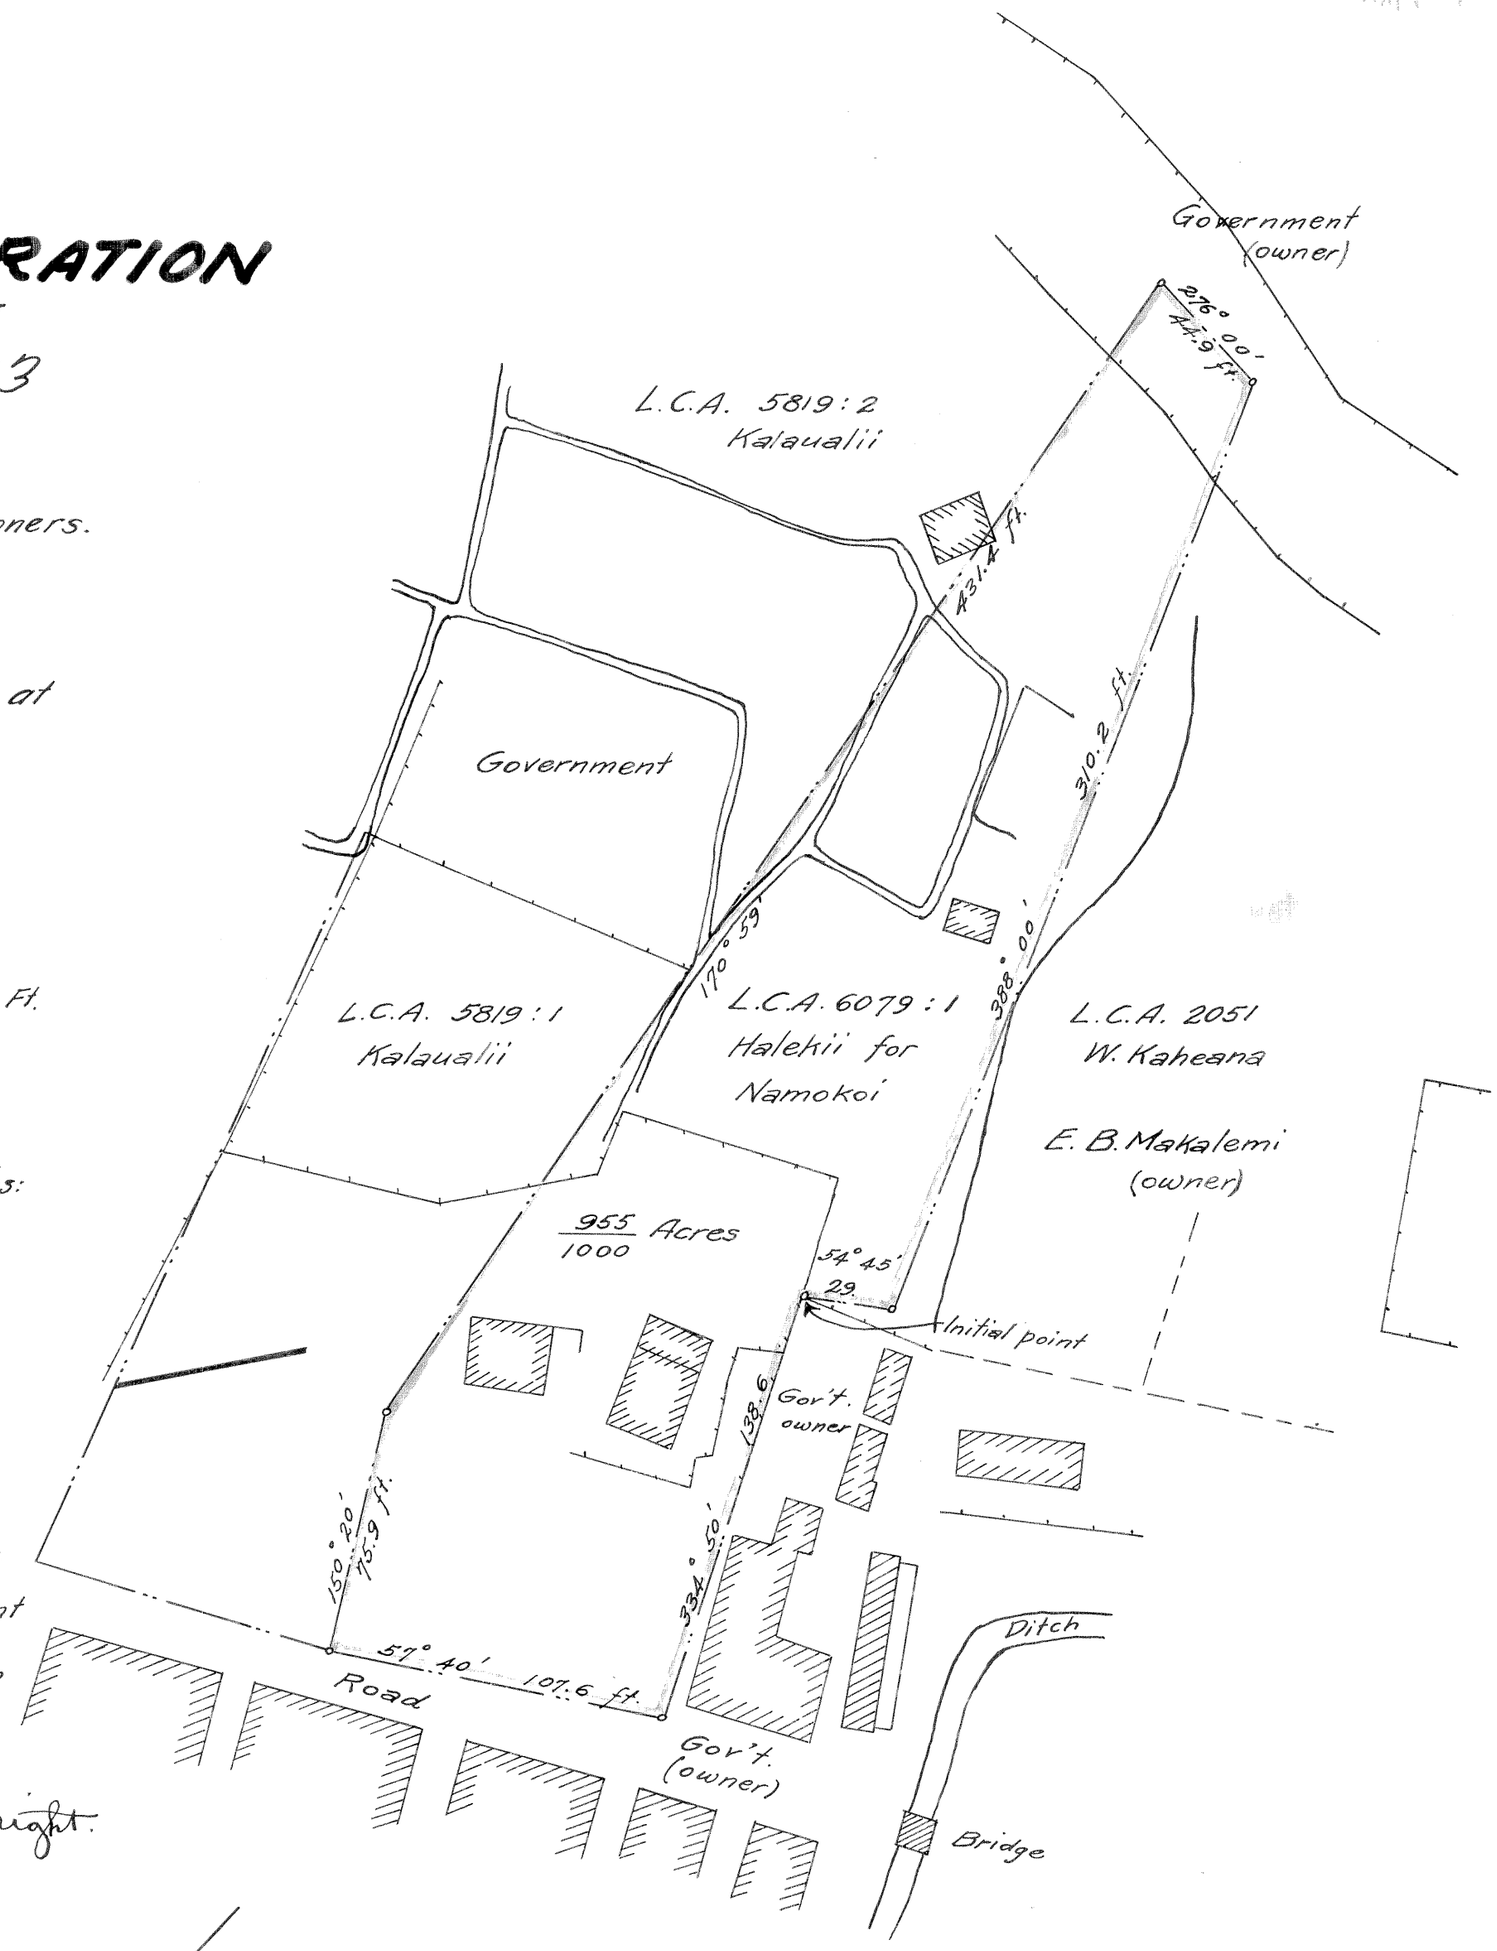

The map and description hereon have been examined by me and found correct.
Honolulu, Sept. 21, 1914
Arthur C. Alexander
Court Surveyor

I hereby certify this to be a correct copy of a map on file in the Land Court at Honolulu, T.H.
Honolulu, Sept. 21, 1914.
Arthur C. Alexander
Court Surveyor

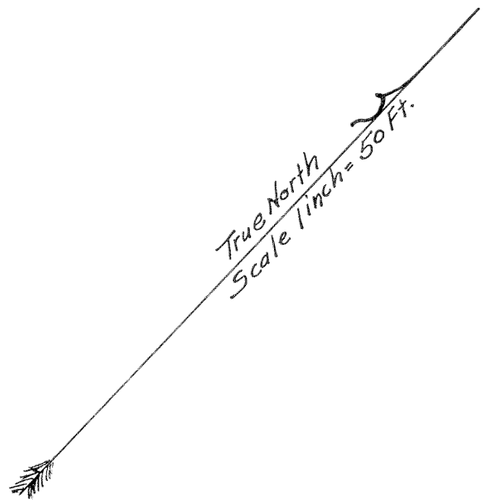

Filed Sept 16, 1914
(Signed) John Marcalling
Registrar

1.78#