LAND COURT
TERRITORY OF HAWAII

LAND COURT APPLICATION 314

KAISER COMMUNITY HOMES – APPLICANT

CONSOLIDATION OF LOTS 1 TO 69, 71 TO 84, TWO 15 FOOT ROADS, AND ONE 20 FOOT ROAD AS SHOWN ON MAP 1 AND LOT 70-A AS SHOWN ON MAP 2 INTO LOT 85 AND DESIGNATION OF THE BOUNDARY OF SAID LOT 85 AS OF SEPTEMBER 30, 1952

AT KALIA, WAIKIKI, HONOLULU, OAHU, T. H.

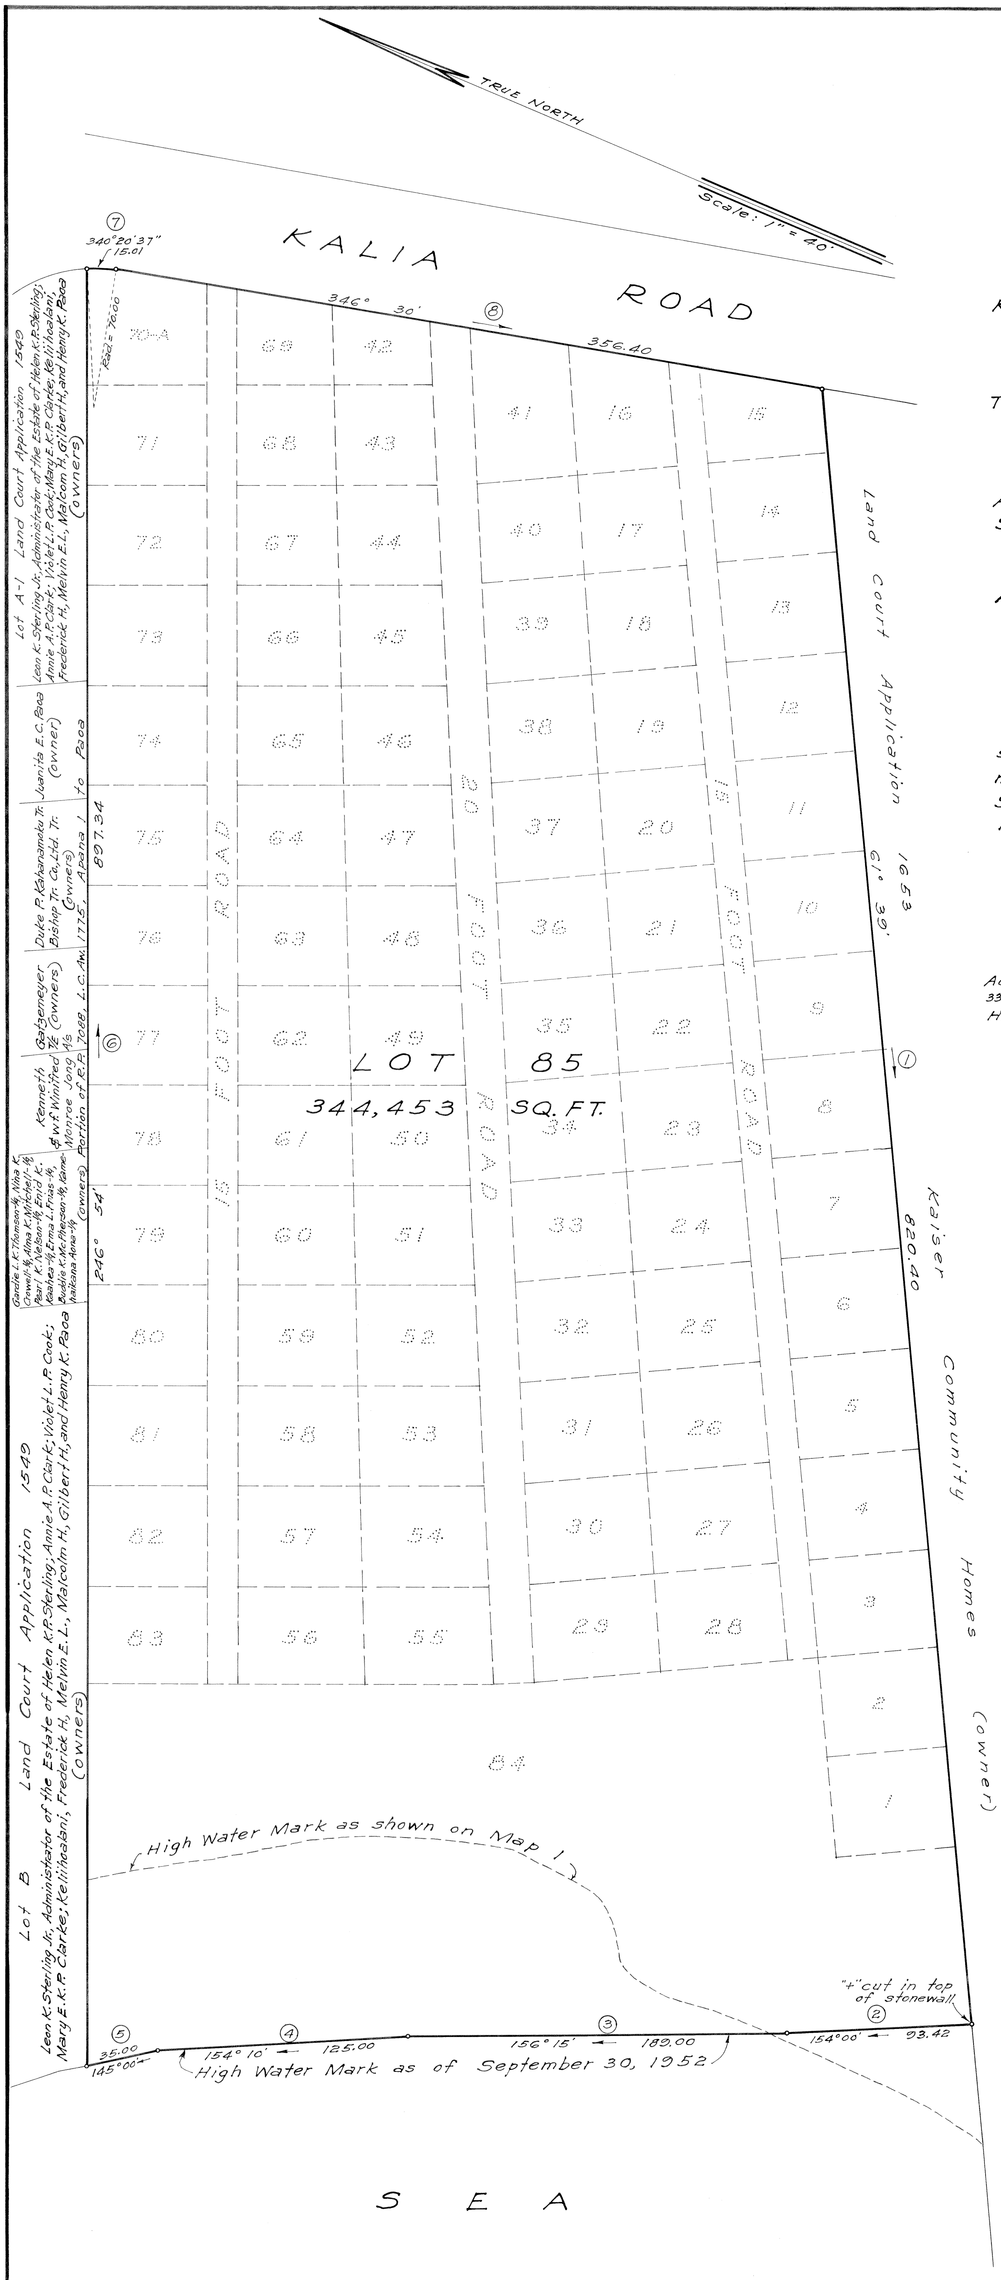

August 22, 1955
338 Dillingham Building
Honolulu, T. H.

JAMES B. MANN REGISTERED LAND SURVEYOR No. 75 HAWAII, U.S.A.

James B. Mann
Registered Professional Surveyor
Certificate Number 75
Land Court Surveyor
Certificate Number 1

High Water Mark as of September 30, 1952 as shown hereon is from an actual survey on the ground made by the Hawaii Territory Survey between July and September 1952 and checked on the ground on April 30, 1953 by a Land Court Surveyor duly appointed therefor.

OWNER: KAISER COMMUNITY HOMES
OWNER'S CERTIFICATE OF TITLE: 58110

I hereby certify that the description of survey and map hereon designating the boundaries of Lot 85 as of September 30, 1952 have been checked on the ground and the same found to be in accord.

Honolulu, T.H.
August 30, 1955.

James M. Dunn
Surveyor, Territory of Hawaii.

I hereby certify that Decree establishing highwater mark and amending boundaries as of September 30, 1952 of Lot 85 of the herein application has been entered on October 3, 1955 and that the same has been noted on the Owner's Transfer Certificate of Title.

Honolulu, T.H.
October 3, 1955

Abraham N. Akana
Asst. Registrar of the Land Court.

NOTE:
Figures shown thus ④ indicate number of course in description.
Owners of adjoining lands as shown on the map are from records of the Taxation Maps Bureau.

Filed Aug. 26, 1955
Abraham N. Akana
Assistant Registrar

Tax Map Key 2-6-09:1
C.B. 141:5

21" × 32" = 4.674