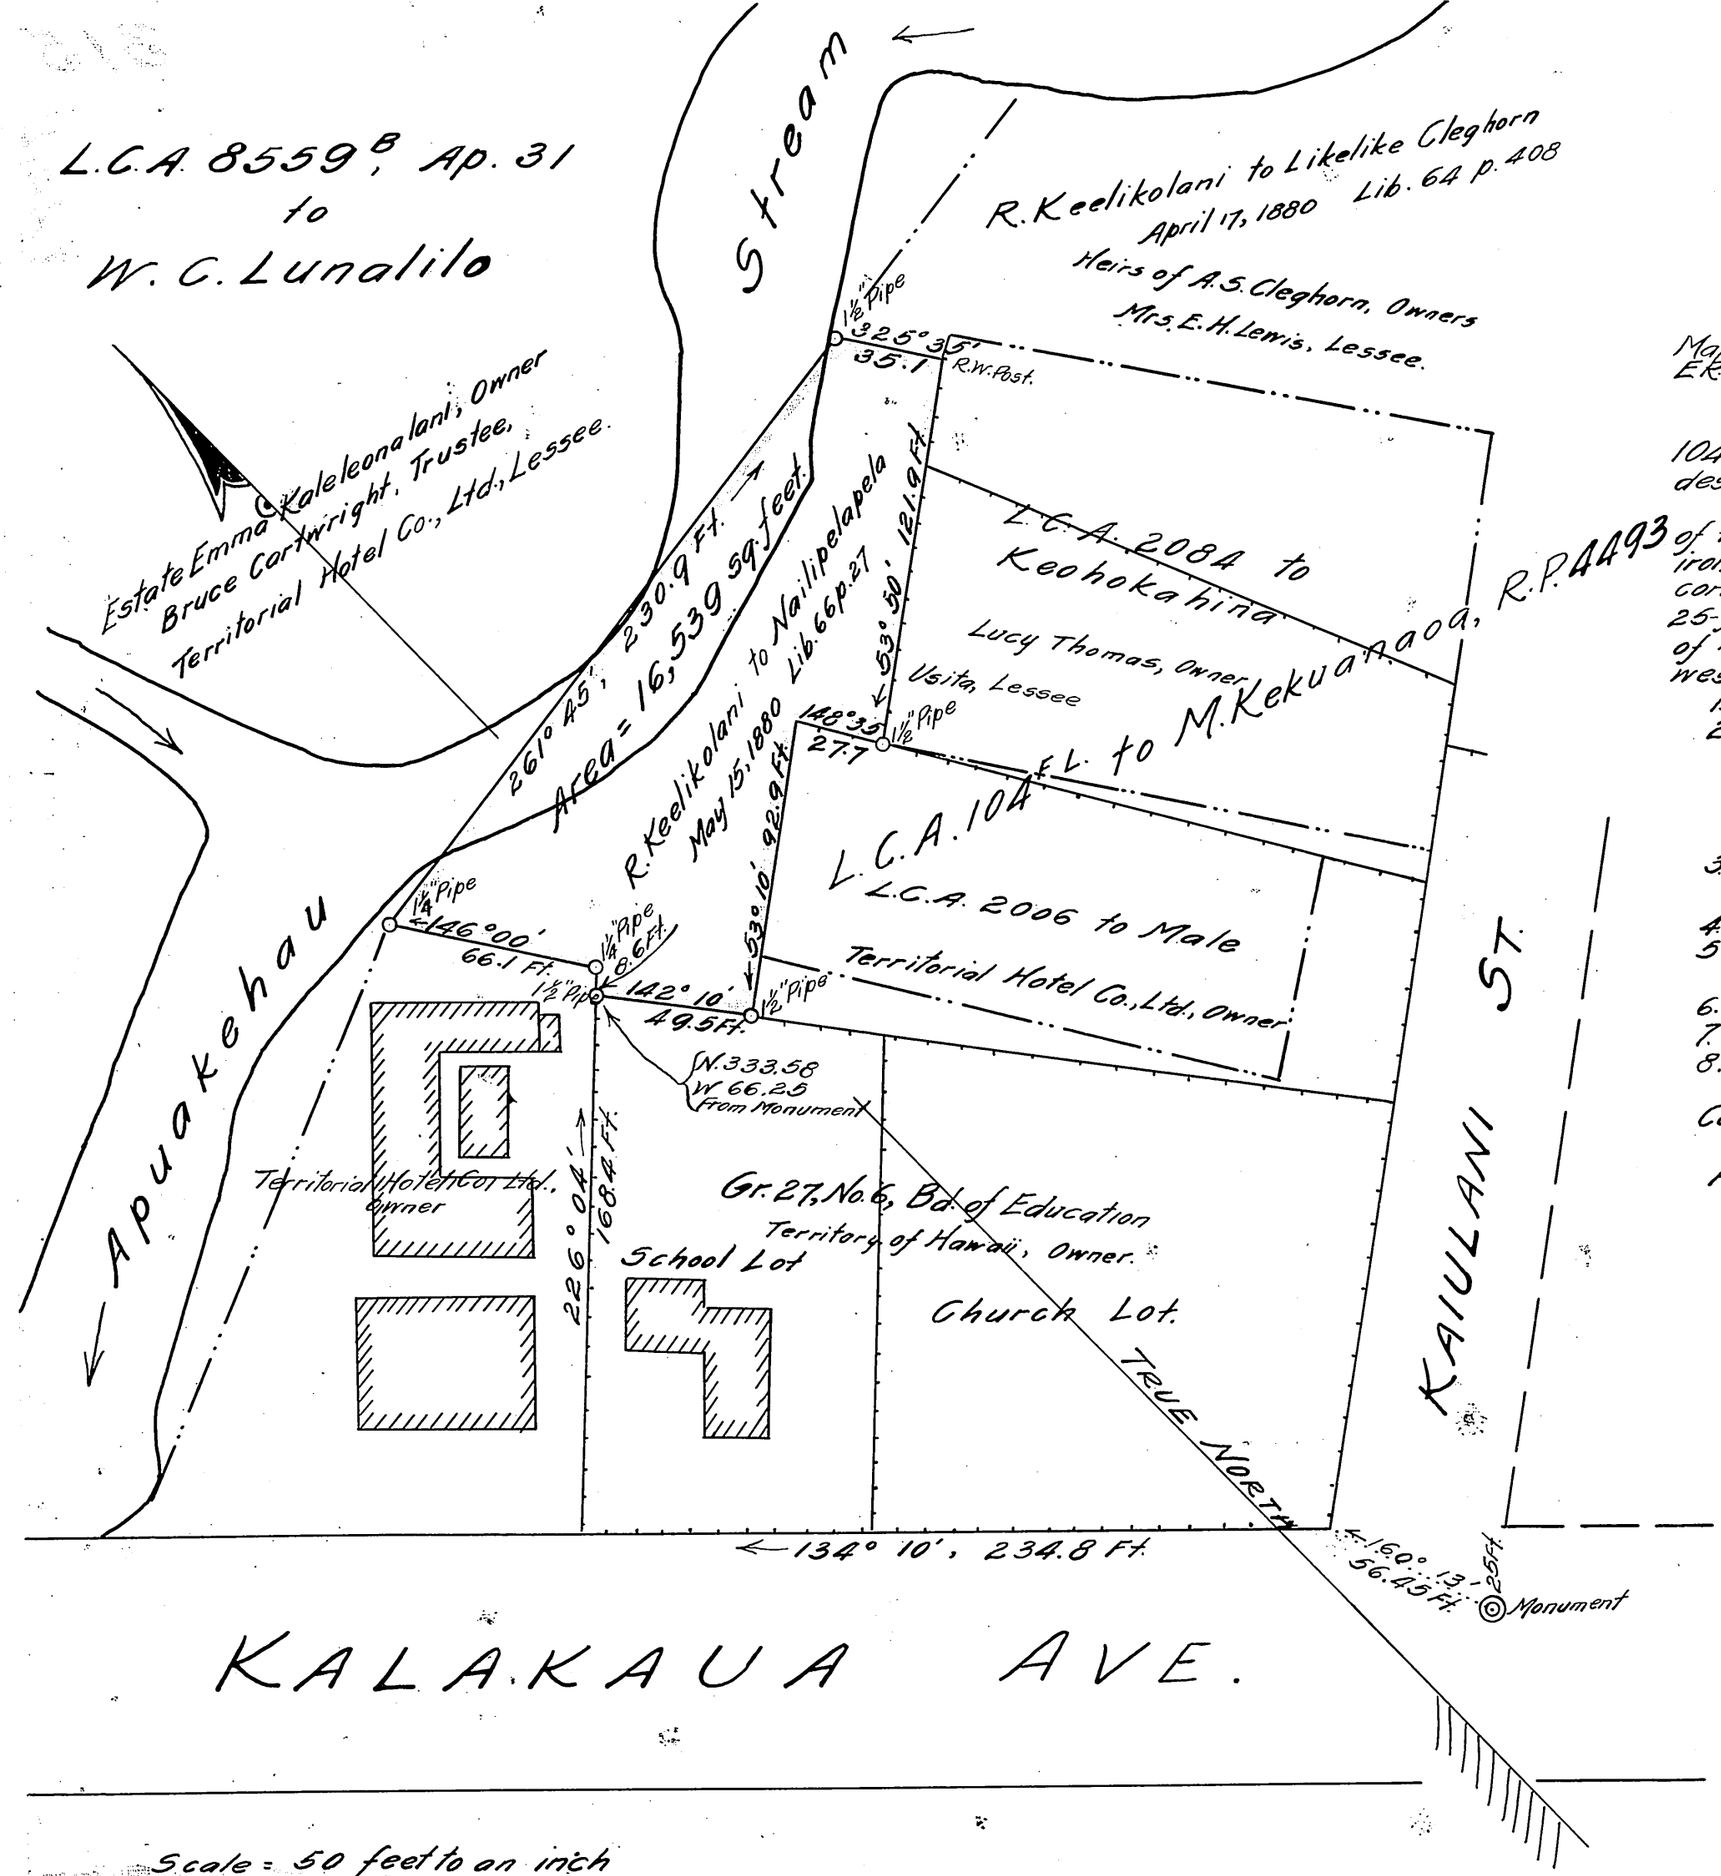

LAND COURT
TERRITORY OF HAWAII.

Map and description with AMENDED PETITION No. 315
E.R. Stackable, Trustee under the Will of C.K. Kapaealii, petitioner

Land in Uluniu, Waikiki, being a portion of L.C.A. 104 F.L., R.P. 4493 to M. Kekuanaoa, bounded and described as follows:

Beginning at a 1½ inch iron pipe at the north corner of the Government school lot, the coordinates of said iron pipe referred to a street monument near the east corner of Kalakaua Avenue and Kaiulani Street on a 25-foot offset southwesterly from the northeast side of Kalakaua Avenue being north 333.58 feet and west 66.25 feet, and running thence by true azimuths

1. 226° 04', 8.6 feet, to an iron pipe;
2. 146° 00', 66.1 " , " " " " near the south side of Apuakehau Stream and on the boundary of Kaluakau R.P. 7652, L.C.A. 8559 B, Ap. 31 to W.C. Lunalilo;
3. 261° 45', 230.9 feet, along Kaluakau to pipe on south bank of stream;
4. 325° 35', 35.1 " , to corner post of fence;
5. 53° 50', 121.9 " , along L.C.A. 2084 to Keohokahina to an iron pipe;
6. 148° 35', 27.7 " , along fence;
7. 53° 10', 92.9 " , " " " to an iron pipe;
8. 142° 10', 49.5 " , " " " along school lot to the point of beginning.

Containing an area of 16,539 square feet.

Honolulu, Dec. 8, 1914.

Baldwin & Alexander
Per. A. C. Alexander
Surveyors

Filed Feby 17, 1915
John Marcallino
Registrar

I hereby certify that this is a true and correct copy of L.C. Petition 315 (amended)
Geo. F. Wright
Asst. Court Surveyor
Honolulu
Feb. 26-1915