MAP 13

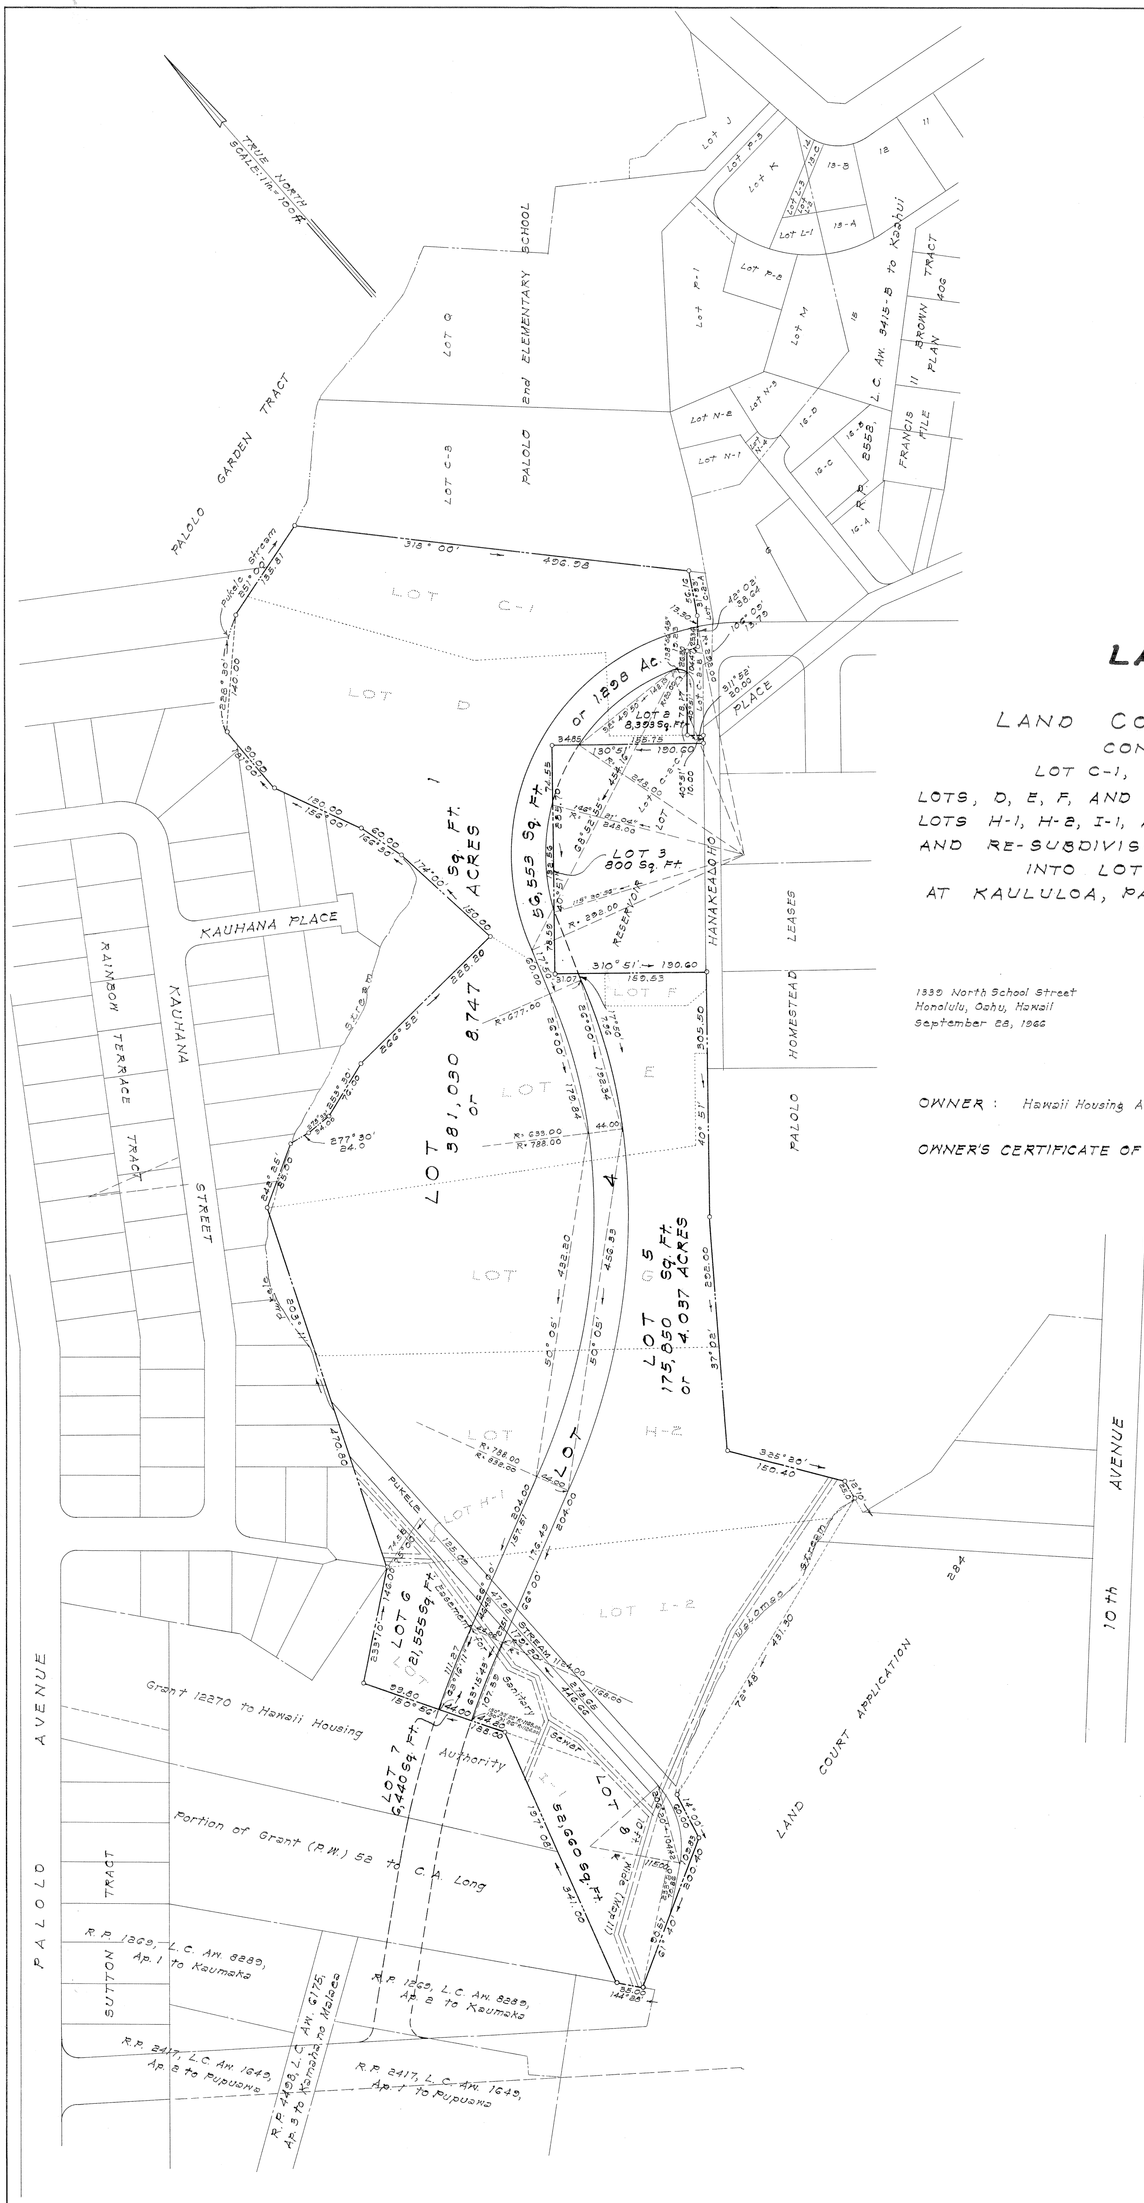

LAND COURT

STATE OF HAWAII

LAND COURT APPLICATION 316

CONSOLIDATION OF
LOT C-1, AS SHOWN ON MAP 3;
LOTS, D, E, F, AND G, AS SHOWN ON MAP 8; AND
LOTS H-1, H-2, I-1, AND I-2, AS SHOWN ON MAP 10,
AND RE-SUBDIVISION OF SAID CONSOLIDATION
INTO LOTS 1 TO 8, INCLUSIVE,
AT KAULULOA, PALOLO VALLEY, HONOLULU, OAHU, HAWAII

1330 North School Street
Honolulu, Oahu, Hawaii
September 28, 1966

ARTHUR Y. AKINAKA
REGISTERED PROFESSIONAL SURVEYOR
No. 244
HAWAII, U.S.A.

Arthur Y. Akinaka
Registered Professional Surveyor
Certificate No. 244

OWNER: Hawaii Housing Authority

OWNER'S CERTIFICATE OF TITLE: No. 48,855

AUTHORIZED AND APPROVED BY ORDER OF THE JUDGE OF THE LAND COURT DATED: DECEMBER 15, 1966
BY ORDER OF THE COURT.

Robert K. Espinda
REGISTRAR OF THE LAND COURT

Filed November 4, 1966
James A. Smith
Deputy Registrar

Tax Map Key: 3-4-07

21" x 38" = 4.7 Sq. Ft.