MAP 14

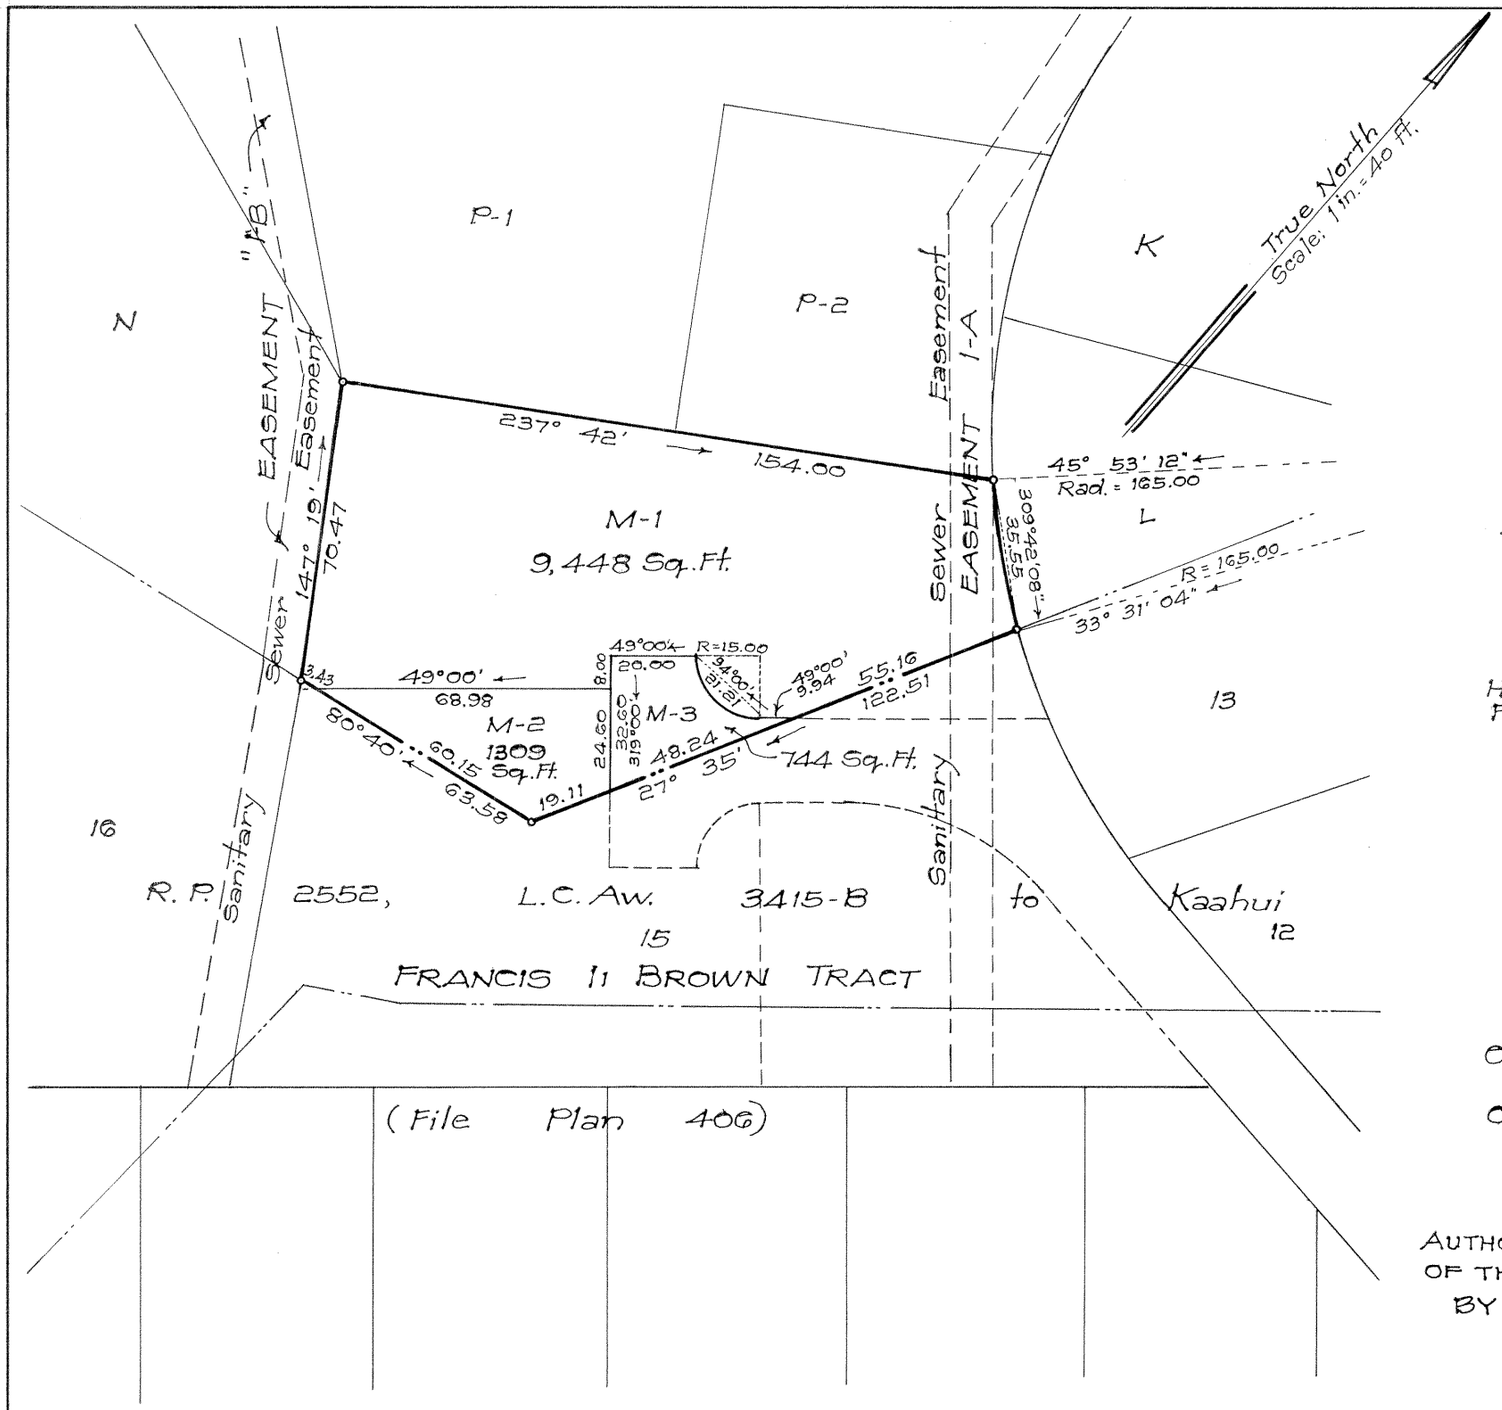

LAND COURT
STATE OF HAWAII

LAND COURT APPLICATION 316

SUBDIVISION OF LOT M
AS SHOWN ON MAP 4
INTO LOTS M-1, M-2 AND M-3
AT PALOLO VALLEY, HONOLULU, OAHU, HAWAII

Honolulu, Hawaii
February 15, 1967

Ichiro Sakamoto
Registered Professional Surveyor
Certificate Number 1248-S

HONOLULU OAHU 1010
LAND SURVEYOR No. 1248
HAWAII, U.S.A.

Owner: Gertrude Chikako Kamikawa

Owner's Certificate of Title: 102,942

AUTHORIZED AND APPROVED BY ORDER OF THE JUDGE
OF THE LAND COURT DATED APRIL 14, 1967
BY ORDER OF THE COURT:

Rudolph K. Esponida
REGISTRAR OF THE LAND COURT

Filed April 11, 1967 Paul Cozloff

Tax Map Key: 3-4-04

10" x 15" = 1 sq. ft.