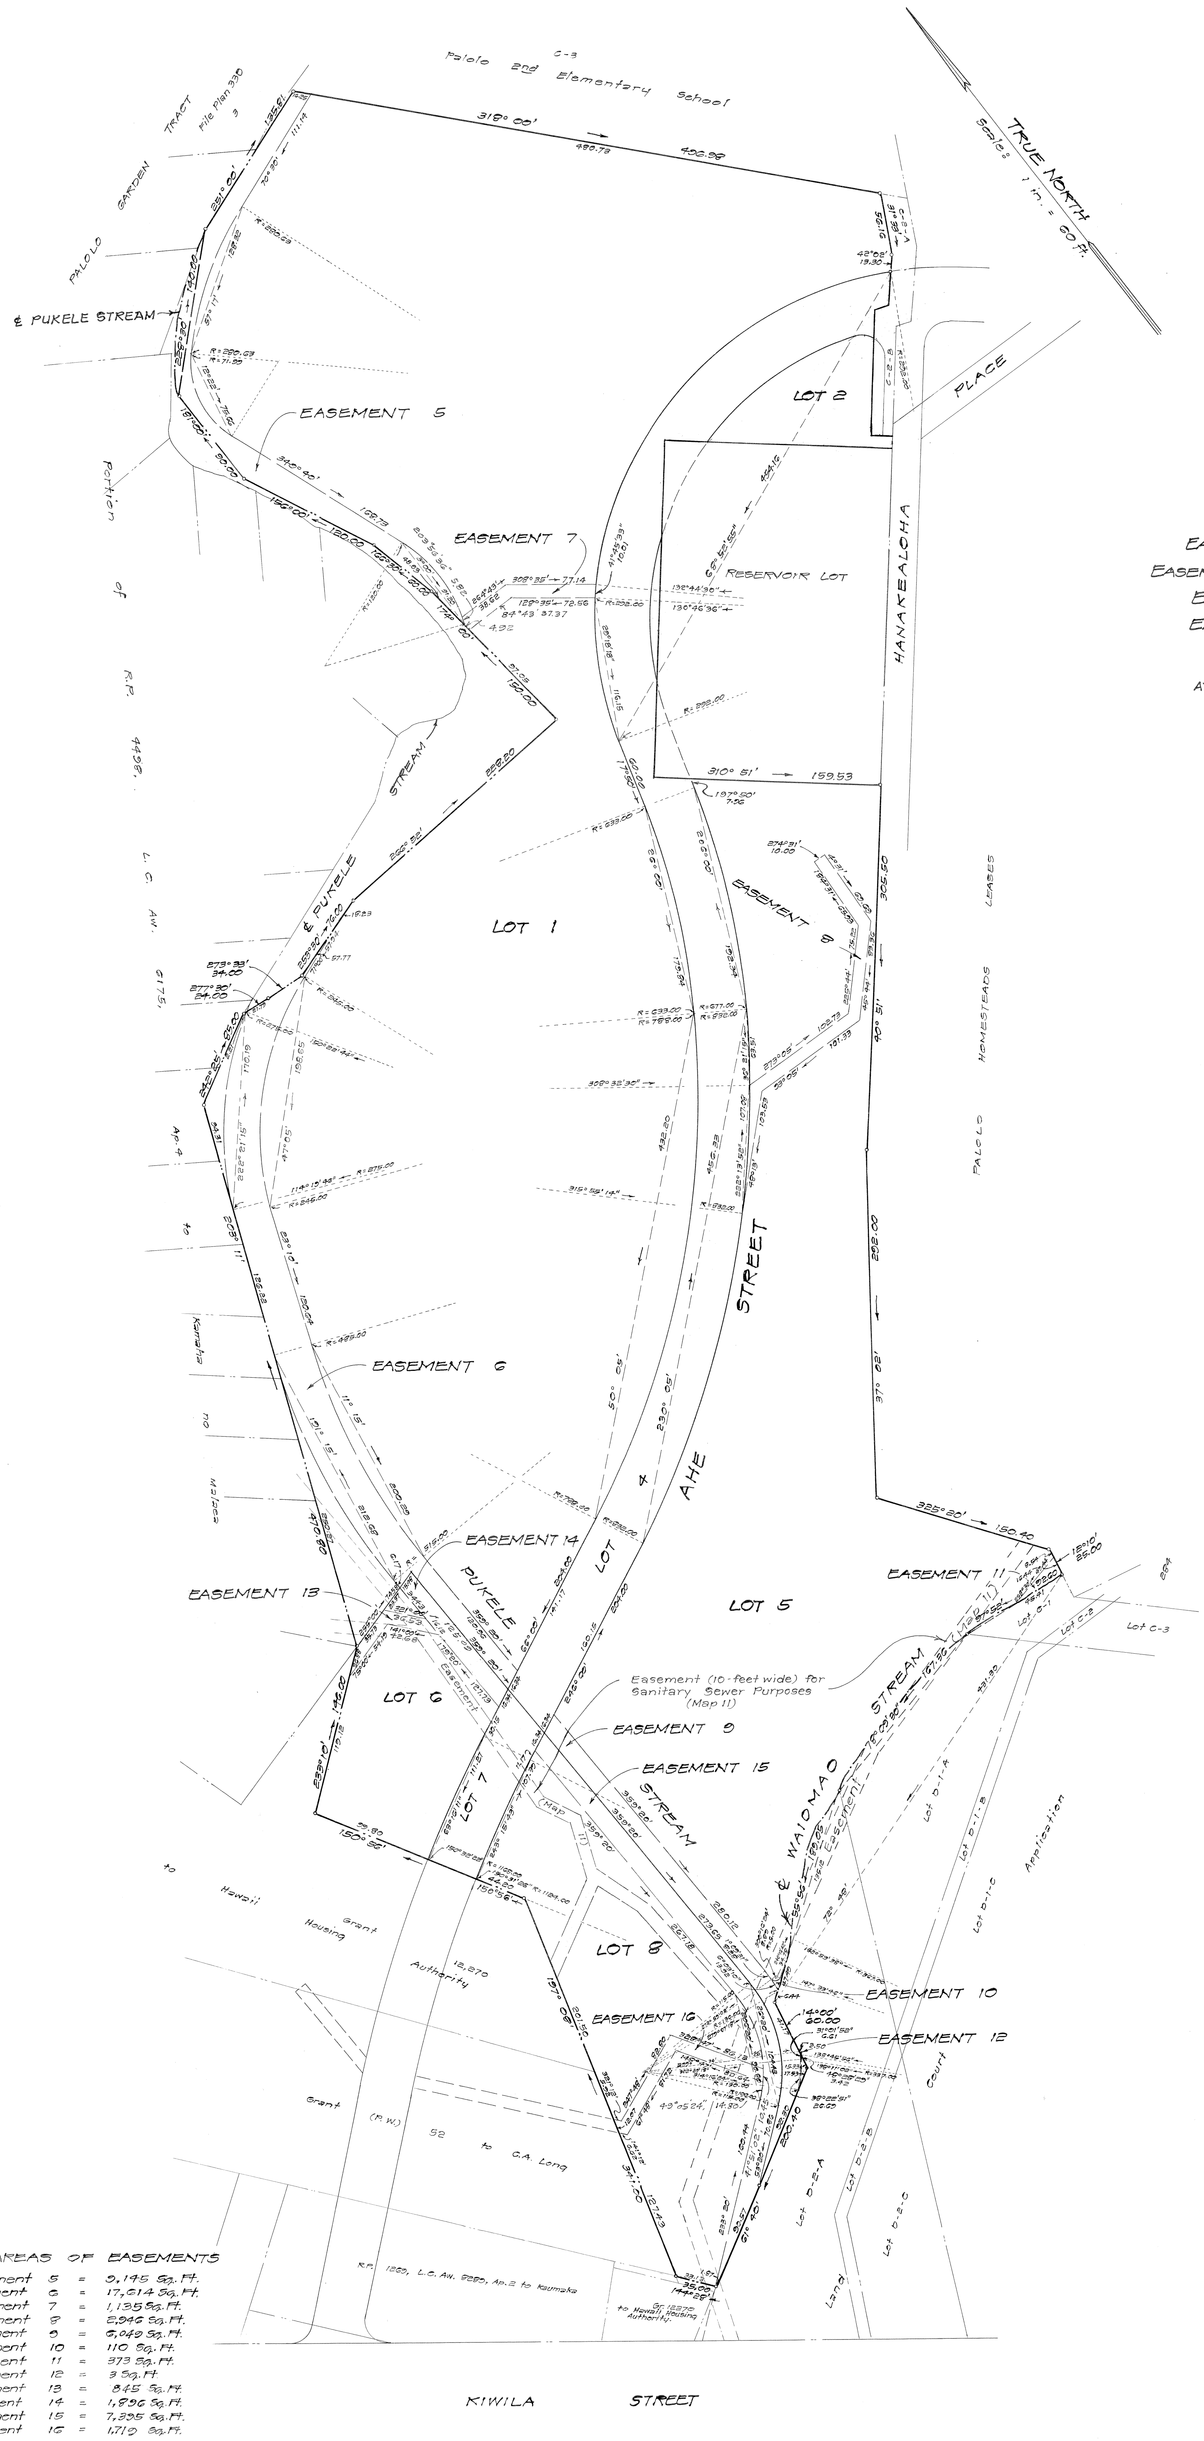

LAND COURT

STATE OF HAWAII

LAND COURT APPLICATION 316

DESIGNATION OF THE FOLLOWING EASEMENTS:
EASEMENTS 5, 6 AND 7 AFFECTING LOT 1 AS SHOWN ON MAP 13,
EASEMENTS 8 TO 12, INCLUSIVE, AFFECTING LOT 5 AS SHOWN ON MAP 13,
EASEMENTS 13 AND 14 AFFECTING LOT 6 AS SHOWN ON MAP 13,
EASEMENTS 15 AND 16 AFFECTING LOT 8 AS SHOWN ON MAP 13.

AT KAULULOA, PALOLO VALLEY, HONOLULU, OAHU, HAWAII

504 Green St.
Honolulu, Hawaii
July 25, 1983

WA JOONG LUM
REGISTERED LAND SURVEYOR
No. 678
HAWAII, U.S.A.

Wa Joong Lum
Registered Professional Surveyor
Certificate Number 678 E-5
Land Court Surveyor 97

OWNER: Hawaii Housing Authority

OWNER'S CERTIFICATE OF TITLE: 48,855

AUTHORIZED AND APPROVED BY ORDER OF THE JUDGE OF THE LAND COURT DATED: APRIL 11, 1986
BY ORDER OF THE COURT.

REGISTRAR OF THE LAND COURT

AREAS OF EASEMENTS

Easement 5	=	0,195 Sq. Ft.
Easement 6	=	17,614 Sq. Ft.
Easement 7	=	1,135 Sq. Ft.
Easement 8	=	2,946 Sq. Ft.
Easement 9	=	6,049 Sq. Ft.
Easement 10	=	110 Sq. Ft.
Easement 11	=	373 Sq. Ft.
Easement 12	=	3 Sq. Ft.
Easement 13	=	845 Sq. Ft.
Easement 14	=	1,896 Sq. Ft.
Easement 15	=	7,395 Sq. Ft.
Easement 16	=	1,710 Sq. Ft.

Filed Nov. 1, 1985

Tax Map Key: 3-4-07

36" x 36" = 7.9 Sq. Ft.