LAND COURT
TERRITORY OF HAWAII

Map and description with Petition No. 317
Palolo Land and Improvement Co. Ltd. Petitioner.
Being a portion of L.C.A. 5931 ap. 4 to Pehu
KEKIO, PALOLO, VALLEY, KONA, OAHU, T.H.

Beginning at a + on large rock at "Kapuuloa," on the East edge of the Pukele Stream on the West boundary and near the South West corner of this piece, the co-ordinates of this point referred to Government Survey Triangulation Station "Mafanui" being 2438.0 feet North and 602.0 feet West and running by true azimuths:-

1.- 200° 05'	1020.0 Ft.	along Government Homestead Lots 19 and 20 to an 1½ inch pipe.
2.- 209° 04'	387.0 Ft.	along Lot 20 to a 1½ inch pipe.
3.- 186° 08'	410.0 Ft.	along Same to a + on large rock at "Kanahuipu"
4.- 163° 57'	1016.0 Ft.	up ridge and along Pukele.
5.- 124° 04'	1312.0 Ft.	up ridge along Pukele to the junction of this ridge with ridge between Palolo and Manoa Valleys. at a place called "Kaoaeleele"

Thence running North, the center of the ridge between Palolo and Manoa Valleys being the boundary. the direct azimuth and distance being.

6.- 203° 25'	3117.0 Ft.	
7.- 311° 40'	2204.0 Ft.	along Government Forest Reserve.
8.- 28° 32'	672.7 Ft.	along Kaea.
9.- 26° 22'	1935.5 Ft.	along Kaea to a + on large rock on the North edge of Pukele Stream.
10.- 343° 53'	836.0 Ft.	along Kaea to a rock under a hala tree marked ✕
11.- 258° 12'	787.0 Ft.	along Kaea.
12.- 352° 10'	1250.0 Ft.	along Kekio to the top of ridge between Kekio and Waiomao.

Thence down along the center of the ridge between Kekio and Waiomao to Government Survey Trig. Station "Rocky Hollow" the direct azimuth and distance being.

13.- 38° 25'	1926.5 Ft.	
14.- 99° 56'	656.5 Ft.	along Government Homestead Lot 18 to a Water fall in the Pukele Stream
15.- 159° 20'	230.0 Ft.	along Government Homestead Lot 19 to the point of beginning and containing an area of 211.00 acres. inclusive of the following described 20 foot roads.

Description of the center line of a 20 foot road through the above land from Government Homestead Lots 18 to 19.

Beginning at a point on the boundary between this land and Lot 18 the true azimuth and distance to Government Survey Triangulation Station "Rocky Hollow" being 279° 56' 4840 feet and running by true azimuths:-

1.- 164° 05'	97.2 Ft.	
2.- 179° 30'	130.0 Ft.	
3.- 160° 00'	56.0 Ft.	
4.- 145° 25'	100.0 Ft.	
5.- 192° 20'	90.0 Ft.	
6.- 161° 30'	140.0 Ft.	to a point on the boundary between this land and Lot 19 the true azimuth and distance to a + on a large rock at "Kapuuloa" being 20° 05' 355.8 feet and containing an area of 0.28 Acres.

Description of the center line of a 20 foot road, through this land from Lot 18 to the holdings of H. L. Howard & A. F. Cooke.

Beginning at a point on the boundary between this land and Lot 18, the true azimuth and distance to Government Survey Triangulation Station "Rocky Hollow" being 279° 56' 437.8 feet, and running by true azimuths:-

1.- 201° 15'	105.0 Ft.	
2.- 159° 45'	114.0 "	
3.- 197° 50'	85.5 "	
4.- 141° 10'	86.0 "	
5.- 200° 45'	42.0 "	
6.- 245° 15'	121.5 "	
7.- 280° 15'	57.0 "	
8.- 207° 45'	76.0 "	
9.- 241° 05'	85.0 "	
10.- 190° 10'	84.0 "	
11.- 236° 10'	58.0 "	
12.- 279° 15'	100.0 "	
13.- 220° 35'	90.0 "	
14.- 265° 00'	96.0 "	
15.- 245° 25'	76.0 "	
16.- 219° 00'	172.0 "	
17.- 209° 45'	173.0 "	
18.- 209° 55'	75.0 "	
19.- 204° 40'	95.0 "	
20.- 211° 55'	152.0 "	
21.- 257° 55'	78.0 "	
22.- 227° 45'	37.0 "	
23.- 246° 00'	58.0 "	
24.- 219° 00'	79.0 "	
25.- 275° 00'	75.0 "	
26.- 256° 45'	74.0 "	
27.- 259° 00'	88.0 "	
28. 237° 05'	123.5 "	
29. 242° 20'	77.9 "	to a point on the boundary between this land and land of H. L. Howard, the true azimuth and distance to the end of course 11 being 172° 10' 1113.4 feet and containing an area of 1.20 Acres.

(Signed) Geo. F. Wright.
Surveyor.

Honolulu. T.H.
August 11th. 1914

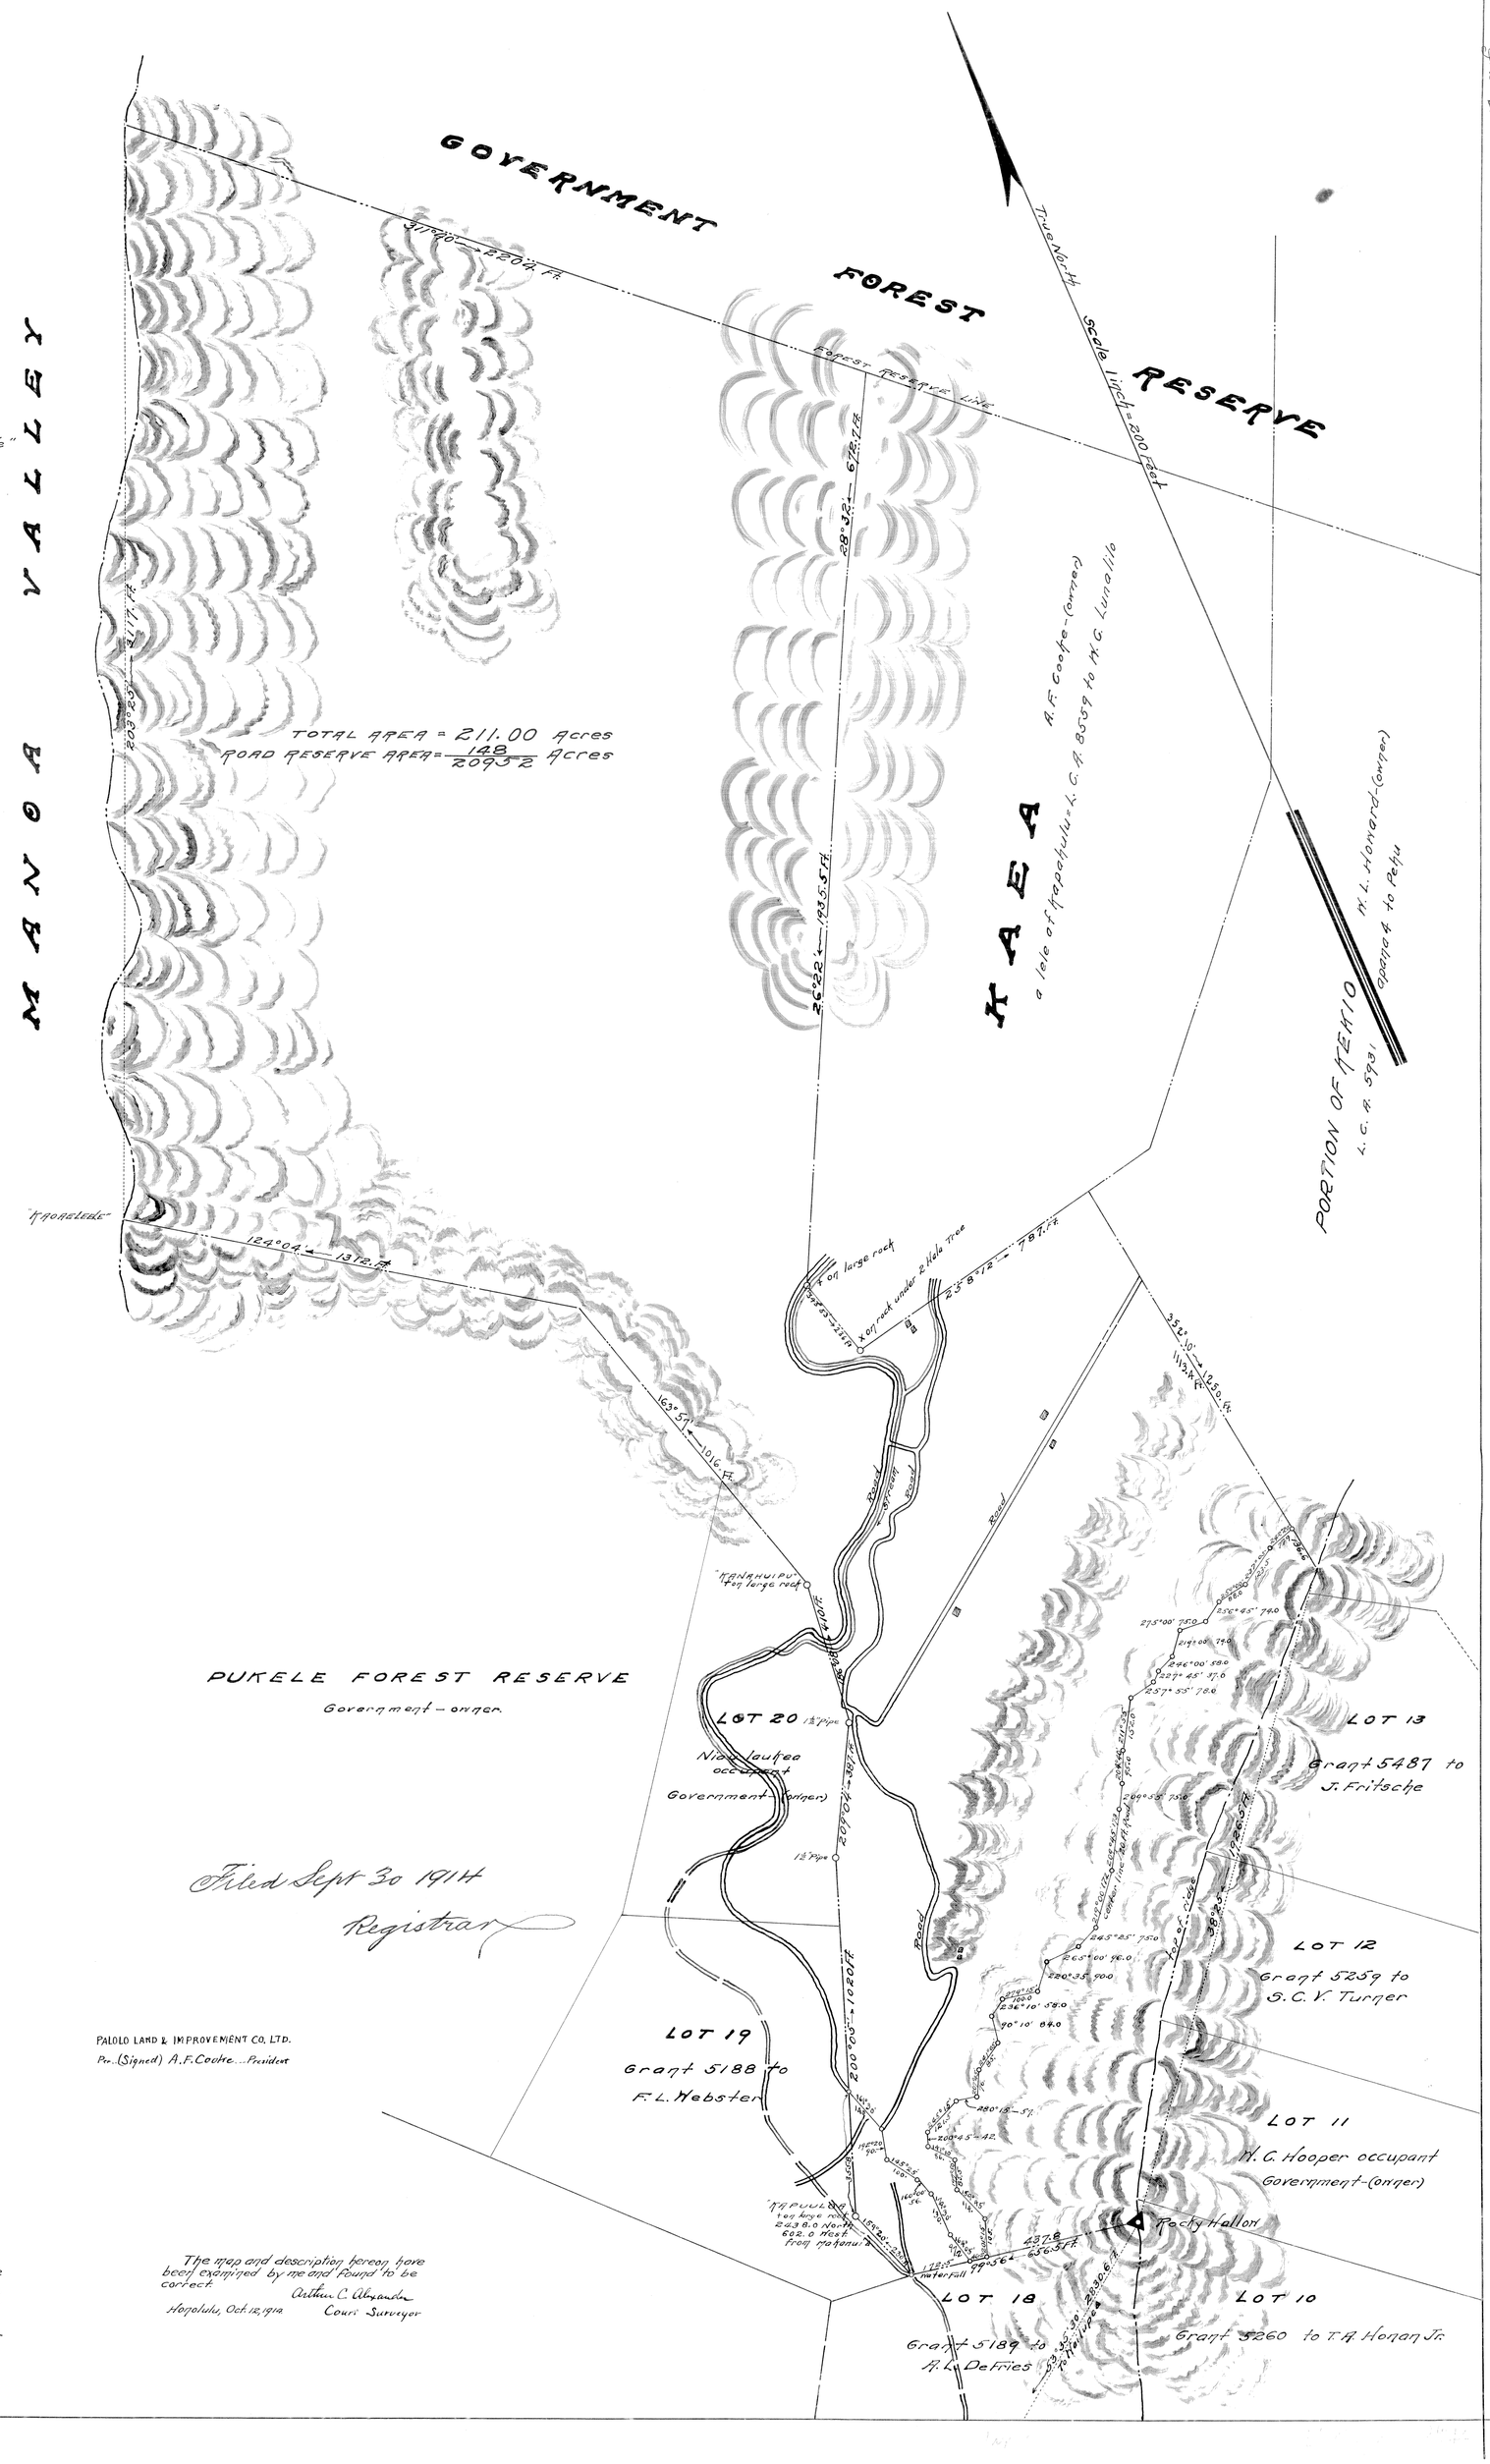

Filed Sept 30 1914
Registrar

PALOLO LAND & IMPROVEMENT CO. LTD.
Per (Signed) A. F. Cooke. President

The map and description hereon have been examined by me and found to be correct.
Arthur C. Alexander
Honolulu, Oct. 12, 1914 Court Surveyor

I hereby certify this to be a true and correct copy of a map on file in the Land Court at Honolulu, T.H.
Arthur C. Alexander
Honolulu, T.H. Oct. 24, 1914. Court Surveyor.