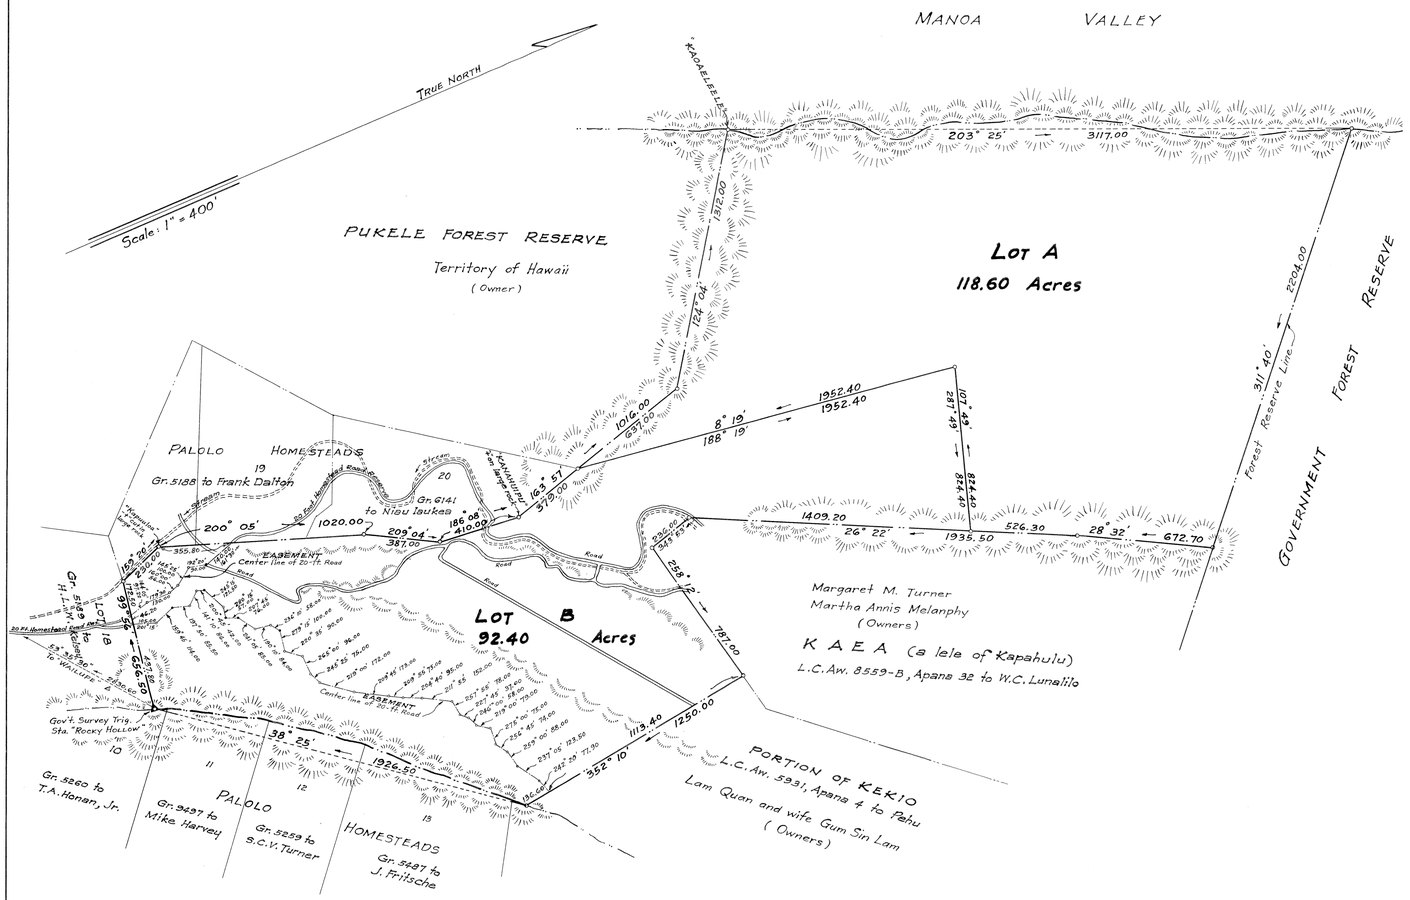

LAND COURT
TERRITORY OF HAWAII

SUBDIVISION OF LAND COURT APPLICATION 317
AS SHOWN ON MAP 1 FILED IN THE OFFICE OF THE
ASSISTANT REGISTRAR OF THE LAND COURT
INTO LOTS A AND B
AT PALOLO VALLEY, HONOLULU, OAHU, T. H.
Scale: 1 in. = 400 ft.

419 S.M. Damon Bldg.
Honolulu, T. H.
February 22, 1945

FRED E. HARVEY REGISTERED LAND SURVEYOR No. 79 HAWAII, U.S.A.

Fred E. Harvey
Surveyor and Maker of Plan
Registered Certificate 79-E.S.

OWNER: PALOLO LAND AND IMPROVEMENT CO., LTD.
B. H. Dearthmore
Treasurer

Owner's Certificate of Title: 678

I hereby certify that the map hereon being a subdivision of Land Court Application 317, as herein entitled, has been examined and checked as to form and mathematical correctness and that it has been approved by Order of the Judge of the Land Court dated April 18, 1945.

Honolulu, T. H.
April 18, 1945.

A. LESTER MARKS
Surveyor, Territory of Hawaii
By: Robert D. King
Principal Cadastral Engineer

NOTE: For rights of way, if any, see certificate of title.
Also see petition for subdivision.

Filed Apr. 11, 1945
Abraham W. Akau
Assistant Registrar

(12)

Tax Map Key: 3-4-21 and 22

21" x 32" = 4.7 ft