MAP 3

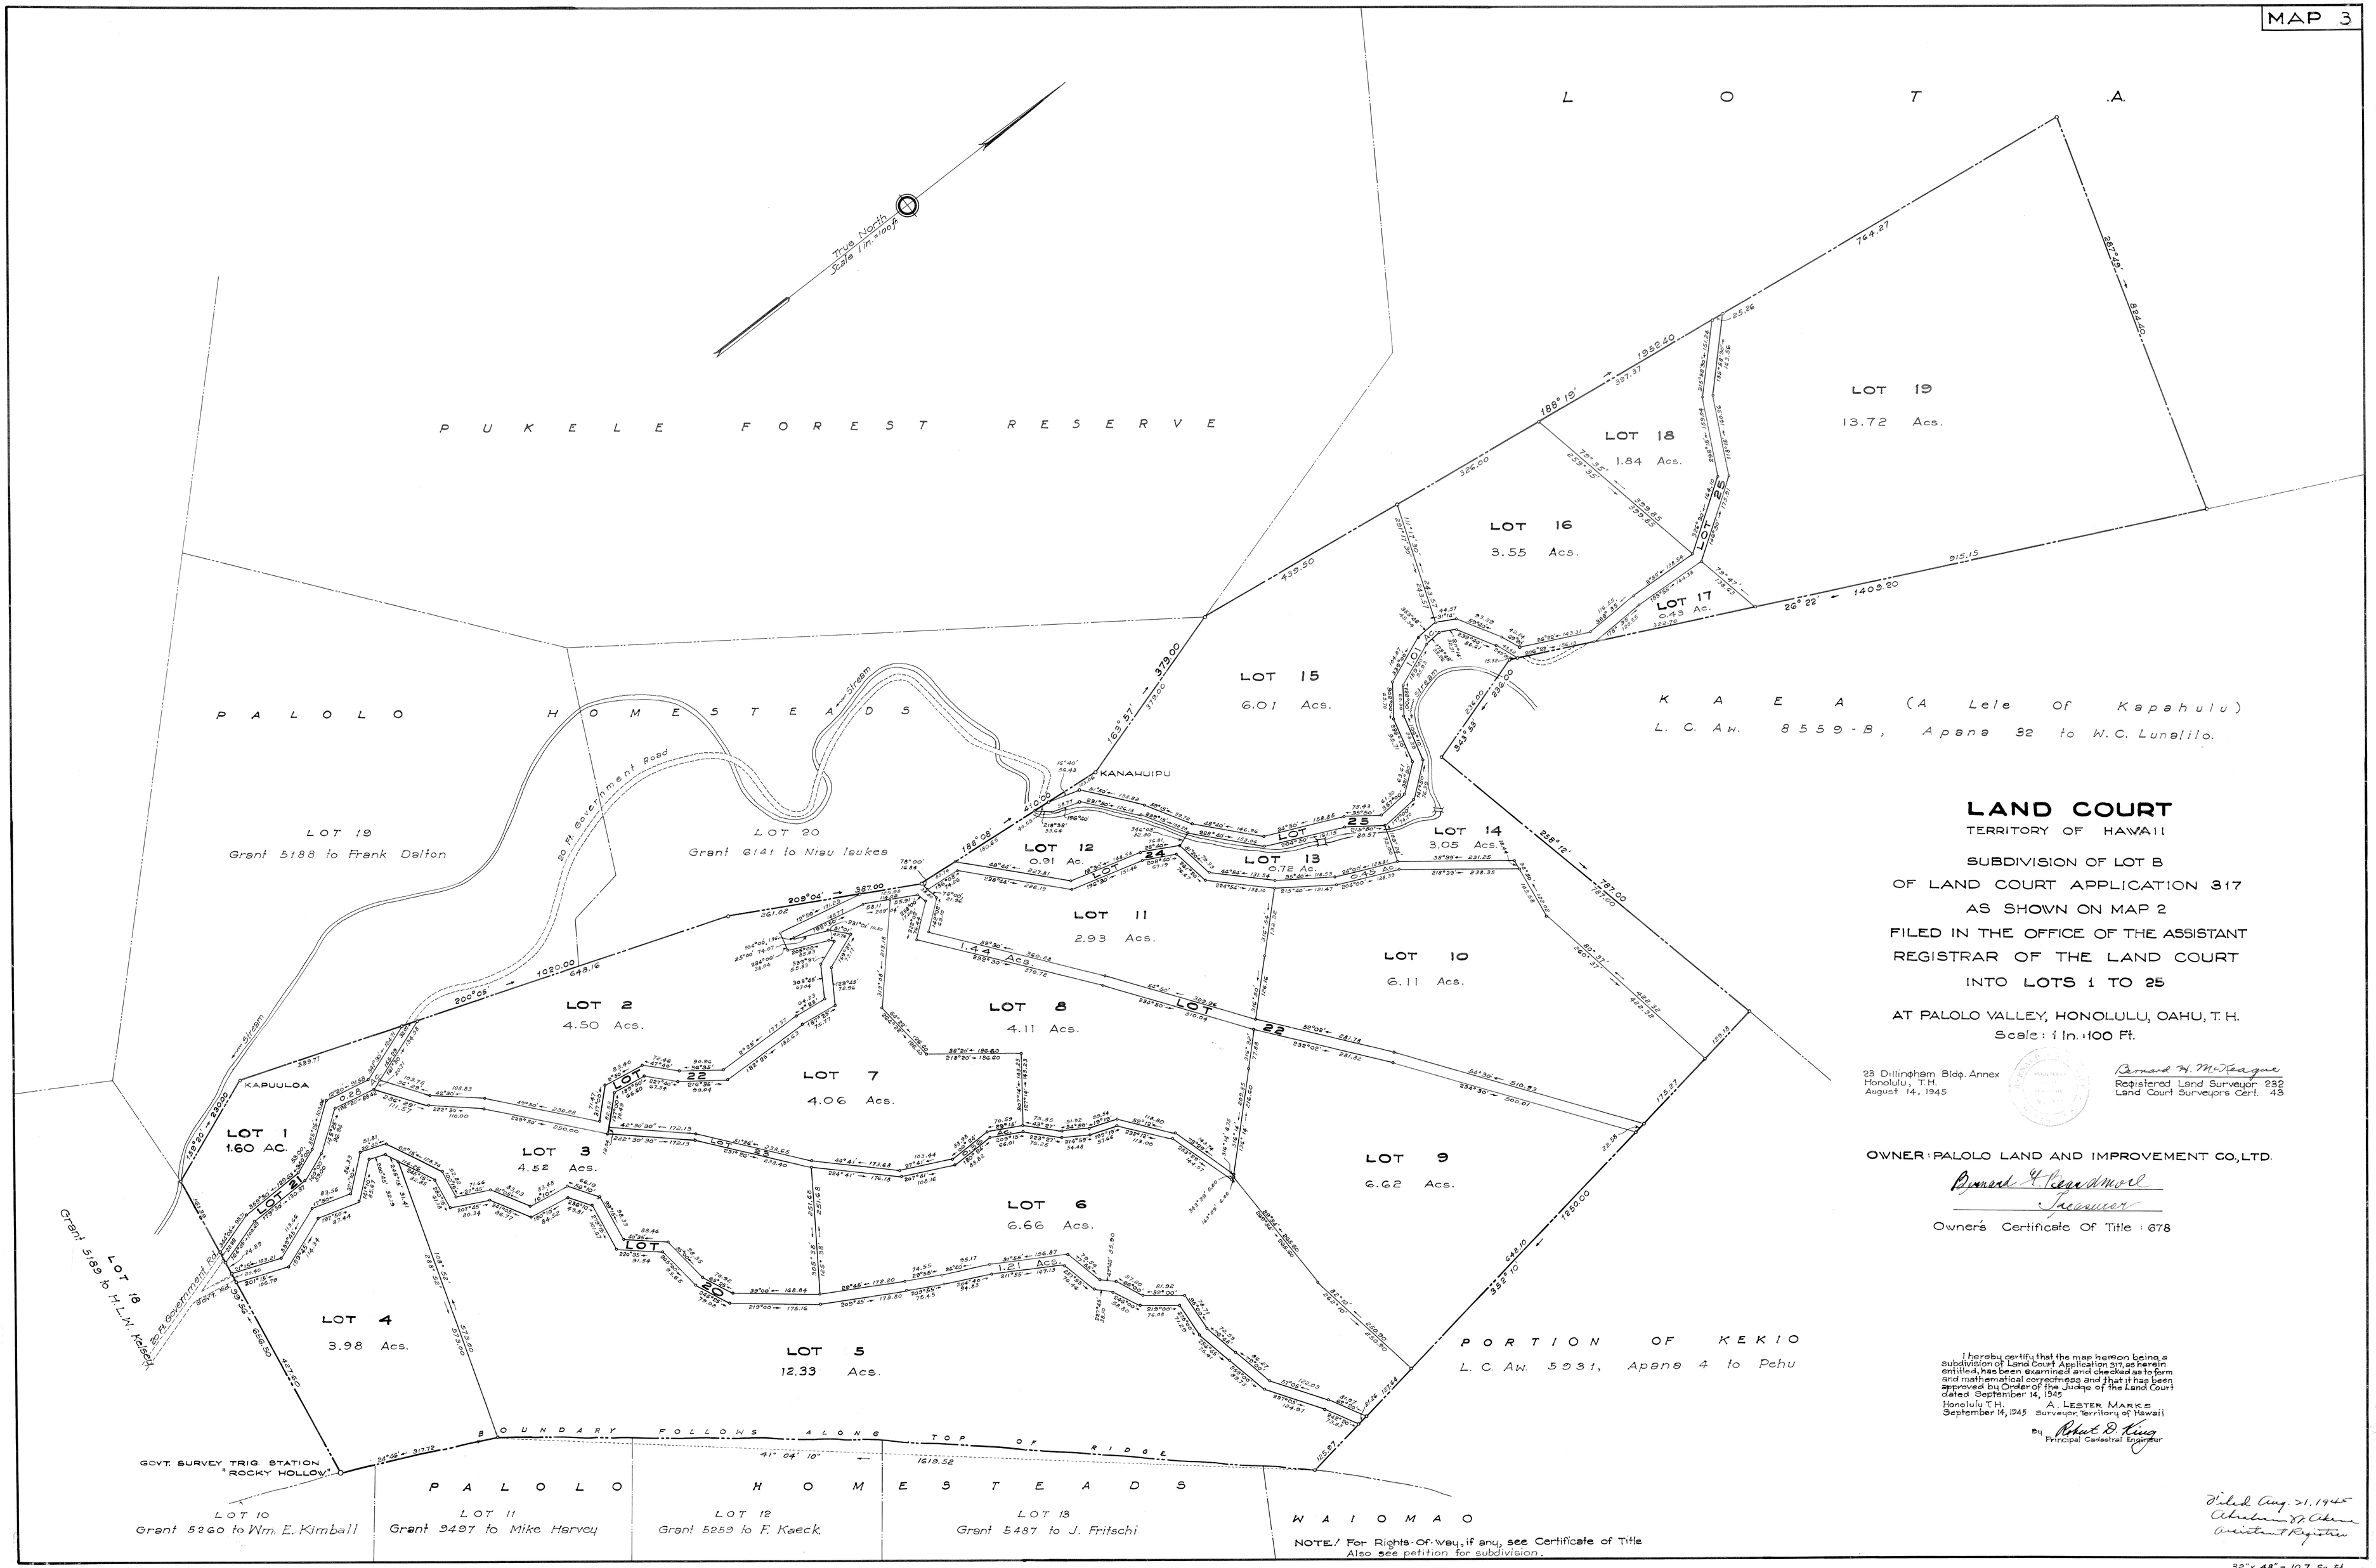

LAND COURT

TERRITORY OF HAWAII

SUBDIVISION OF LOT B
OF LAND COURT APPLICATION 317
AS SHOWN ON MAP 2
FILED IN THE OFFICE OF THE ASSISTANT
REGISTRAR OF THE LAND COURT
INTO LOTS 1 TO 25

AT PALOLO VALLEY, HONOLULU, OAHU, T. H.
Scale: 1 In. = 100 Ft.

23 Dillingham Bldg. Annex
Honolulu, T.H.
August 14, 1945

Bernard H. McKeague
Registered Land Surveyor 232
Land Court Surveyors Cert. 43

OWNER: PALOLO LAND AND IMPROVEMENT CO., LTD.

Bernard H. Greenwell
Treasurer

Owner's Certificate Of Title: 678

I hereby certify that the map hereon being a subdivision of Land Court Application 317 as herein entitled, has been examined and checked as to form and mathematical correctness and that it has been approved by Order of the Judge of the Land Court dated September 14, 1945

Honolulu T.H.
September 14, 1945

A. LESTER MARKS
Surveyor, Territory of Hawaii

By Robert D. King
Principal Cadastral Engineer

NOTE: For Rights-Of-Way, if any, see Certificate of Title
Also see petition for subdivision.

Filed Aug. 31, 1945
Abraham F. Akana
Assistant Registrar

Tax Map Key: 3-4-21 C.B. 3:40 F.B. 3:13

32" x 48" = 10.7 Sq. Ft.