MAP 4

LAND COURT
TERRITORY OF HAWAII

LAND COURT APPLICATION 317

SUBDIVISION OF LOT 15
AS SHOWN ON MAP 3
INTO LOTS 15-A, 15-B, AND 15-C

PALOLO VALLEY, HONOLULU, OAHU, T.H.

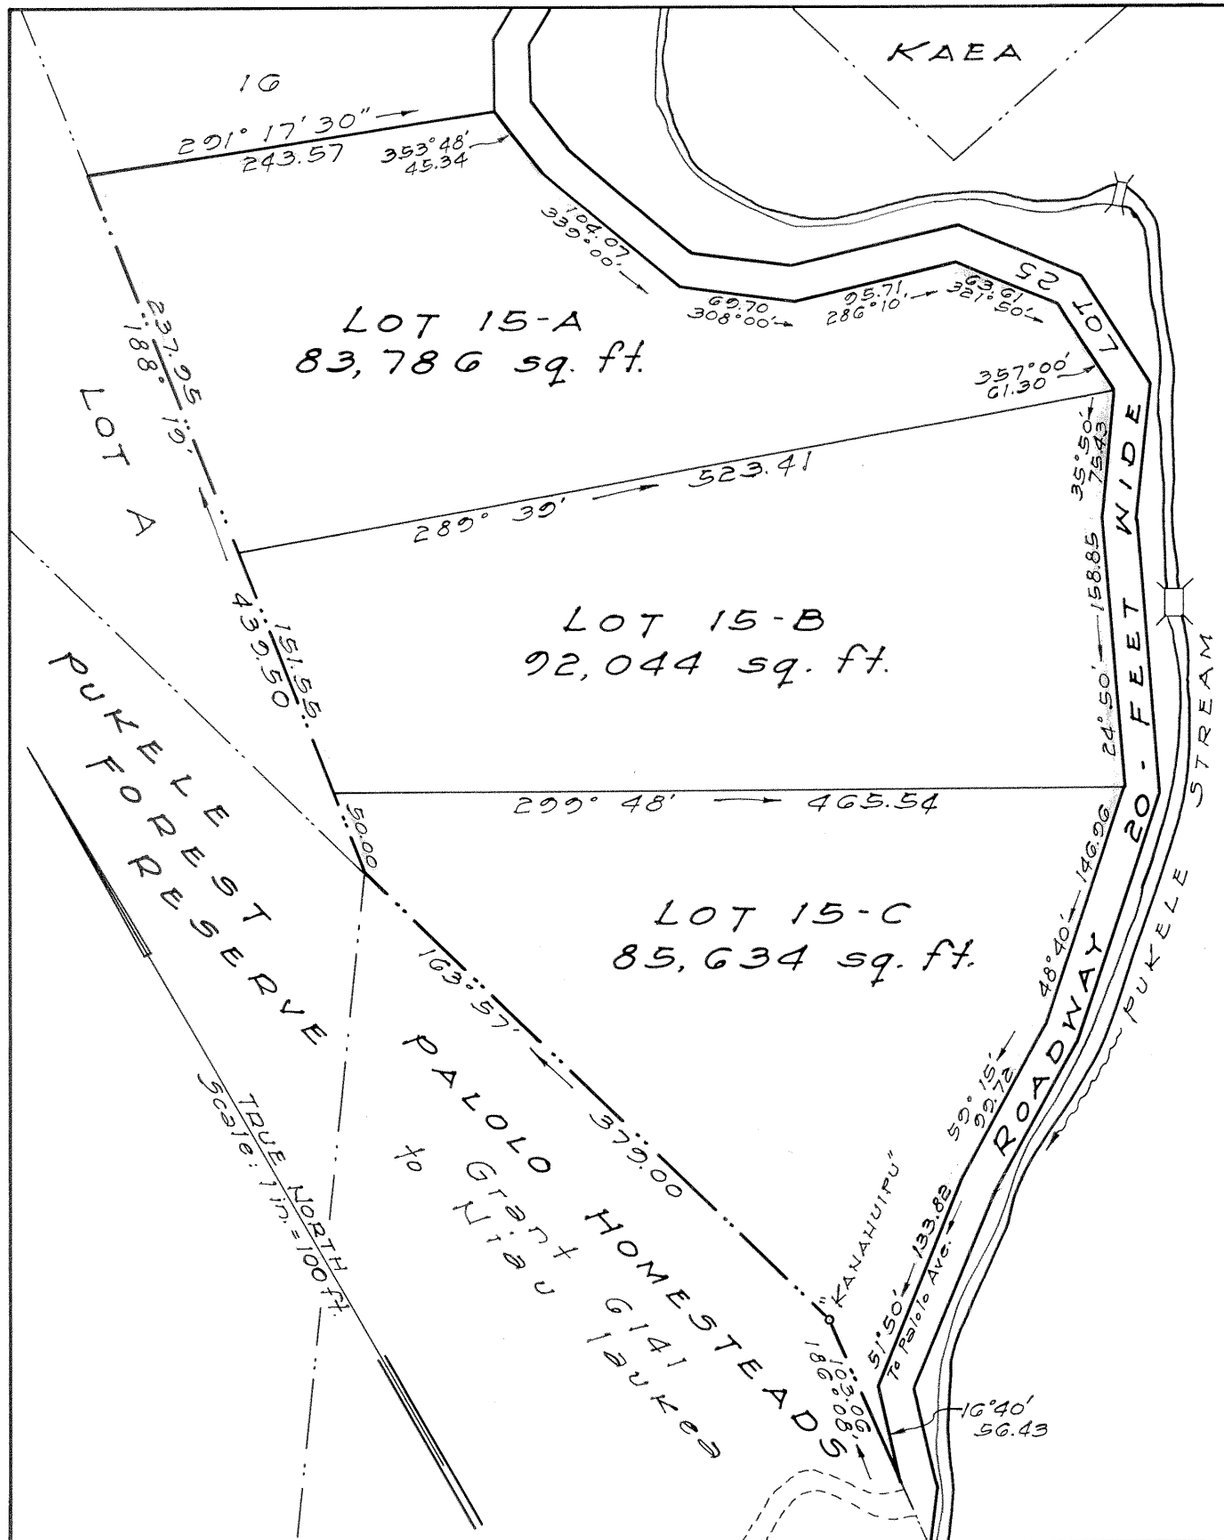

July 11, 1947
22 Dillingham Bldg. Annex
Honolulu, T. H.

BERNARD H. McKEAGUE
REGISTERED LAND SURVEYOR
No. 232
HAWAII, U.S.A.

Bernard H. McKeague
Registered Land Surveyor 232
Land Court Surveyor Certificate 43

OWNERS: MORITOSHI SUZUKI AND YOSHIE SUZUKI
OWNERS' CERTIFICATE OF TITLE NO. 33,466

AUTHORIZED AND APPROVED BY ORDER OF THE JUDGE
OF THE LAND COURT DATED JULY 24, 1947
BY ORDER OF THE COURT

J. W. Mulholland
REGISTRAR OF THE LAND COURT

Filed July 17, 1947
Abraham Y. Akana
Assistant Registrar

TAX MAP KEY: 3-4-21:2
C.B. 14:167

10" x 15" = 1.0 sq. ft.