317

MAP 7

LAND COURT

TERRITORY OF HAWAII

LAND COURT APPLICATION 317

SUBDIVISION OF LOTS 15-A AND 15-B
AS SHOWN ON MAP 4
INTO LOTS 15-A-1, 15-A-2, 15-B-1 AND 15-B-2
PALOLO VALLEY, HONOLULU, OAHU, T. H.

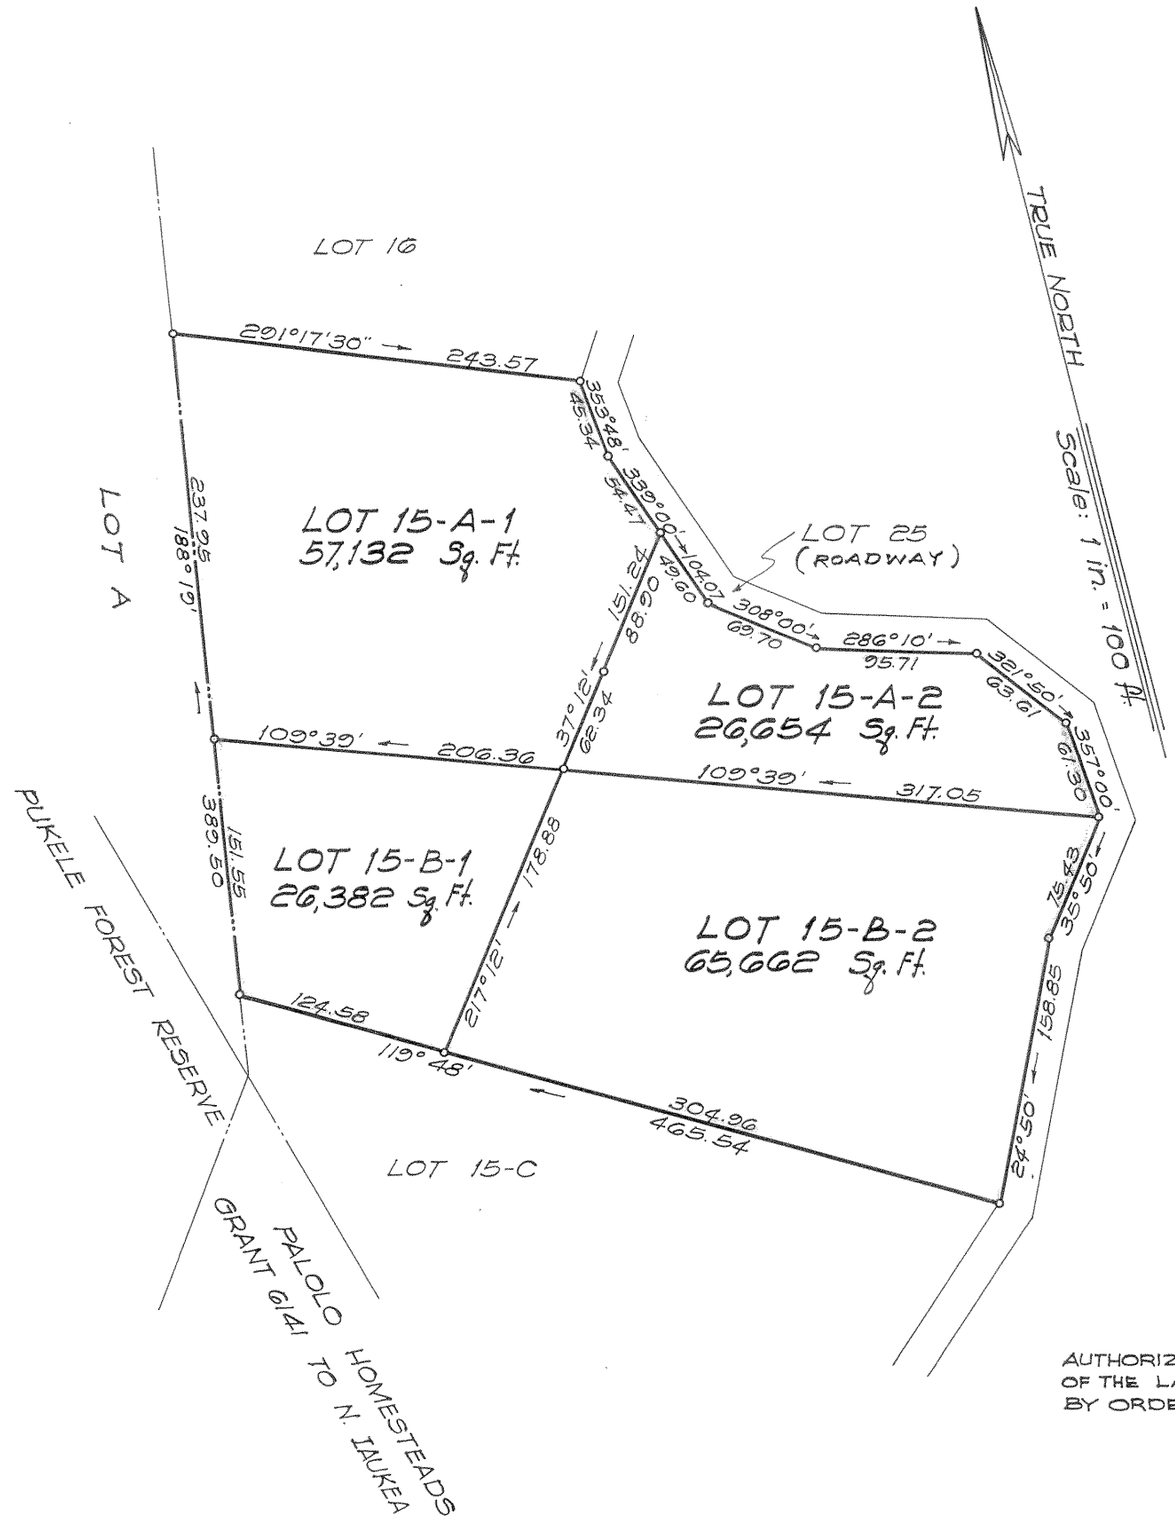

July 30, 1948.
22-Dillingham Bldg. Annex.
Honolulu, T. H.

BERNARD H. McKEAGUE
REGISTERED LAND SURVEYOR
No 232
HAWAII U.S.A.

Bernard H. McKeague
Registered Land Surveyor 232,
Land Court Surveyor Certificate 43.

OWNERS: MASAO SHINTANI AND SHIZUYO SHINTANI No. 39,193
MASARU MATSUOKA AND IYAKO MATSUOKA No. 39,194

OWNERS' CERTIFICATE OF TITLE:
LOT 15-A = No. 39,193 AND LOT 15-B = No. 39,194

AUTHORIZED AND APPROVED BY ORDER OF THE JUDGE
OF THE LAND COURT DATED. SEPTEMBER 14, 1948
BY ORDER OF THE COURT.
Abraham W. Akana
Asst REGISTRAR OF THE LAND COURT.

Filed Sept. 7, 1948
Abraham W. Akana
Assistant Registrar

Tax Map Key: 3-4-21: 31 & 32
C.B. 16: 156 & 157

10"X 15" = 1.04 Sq. Ft.