317

MAP 8

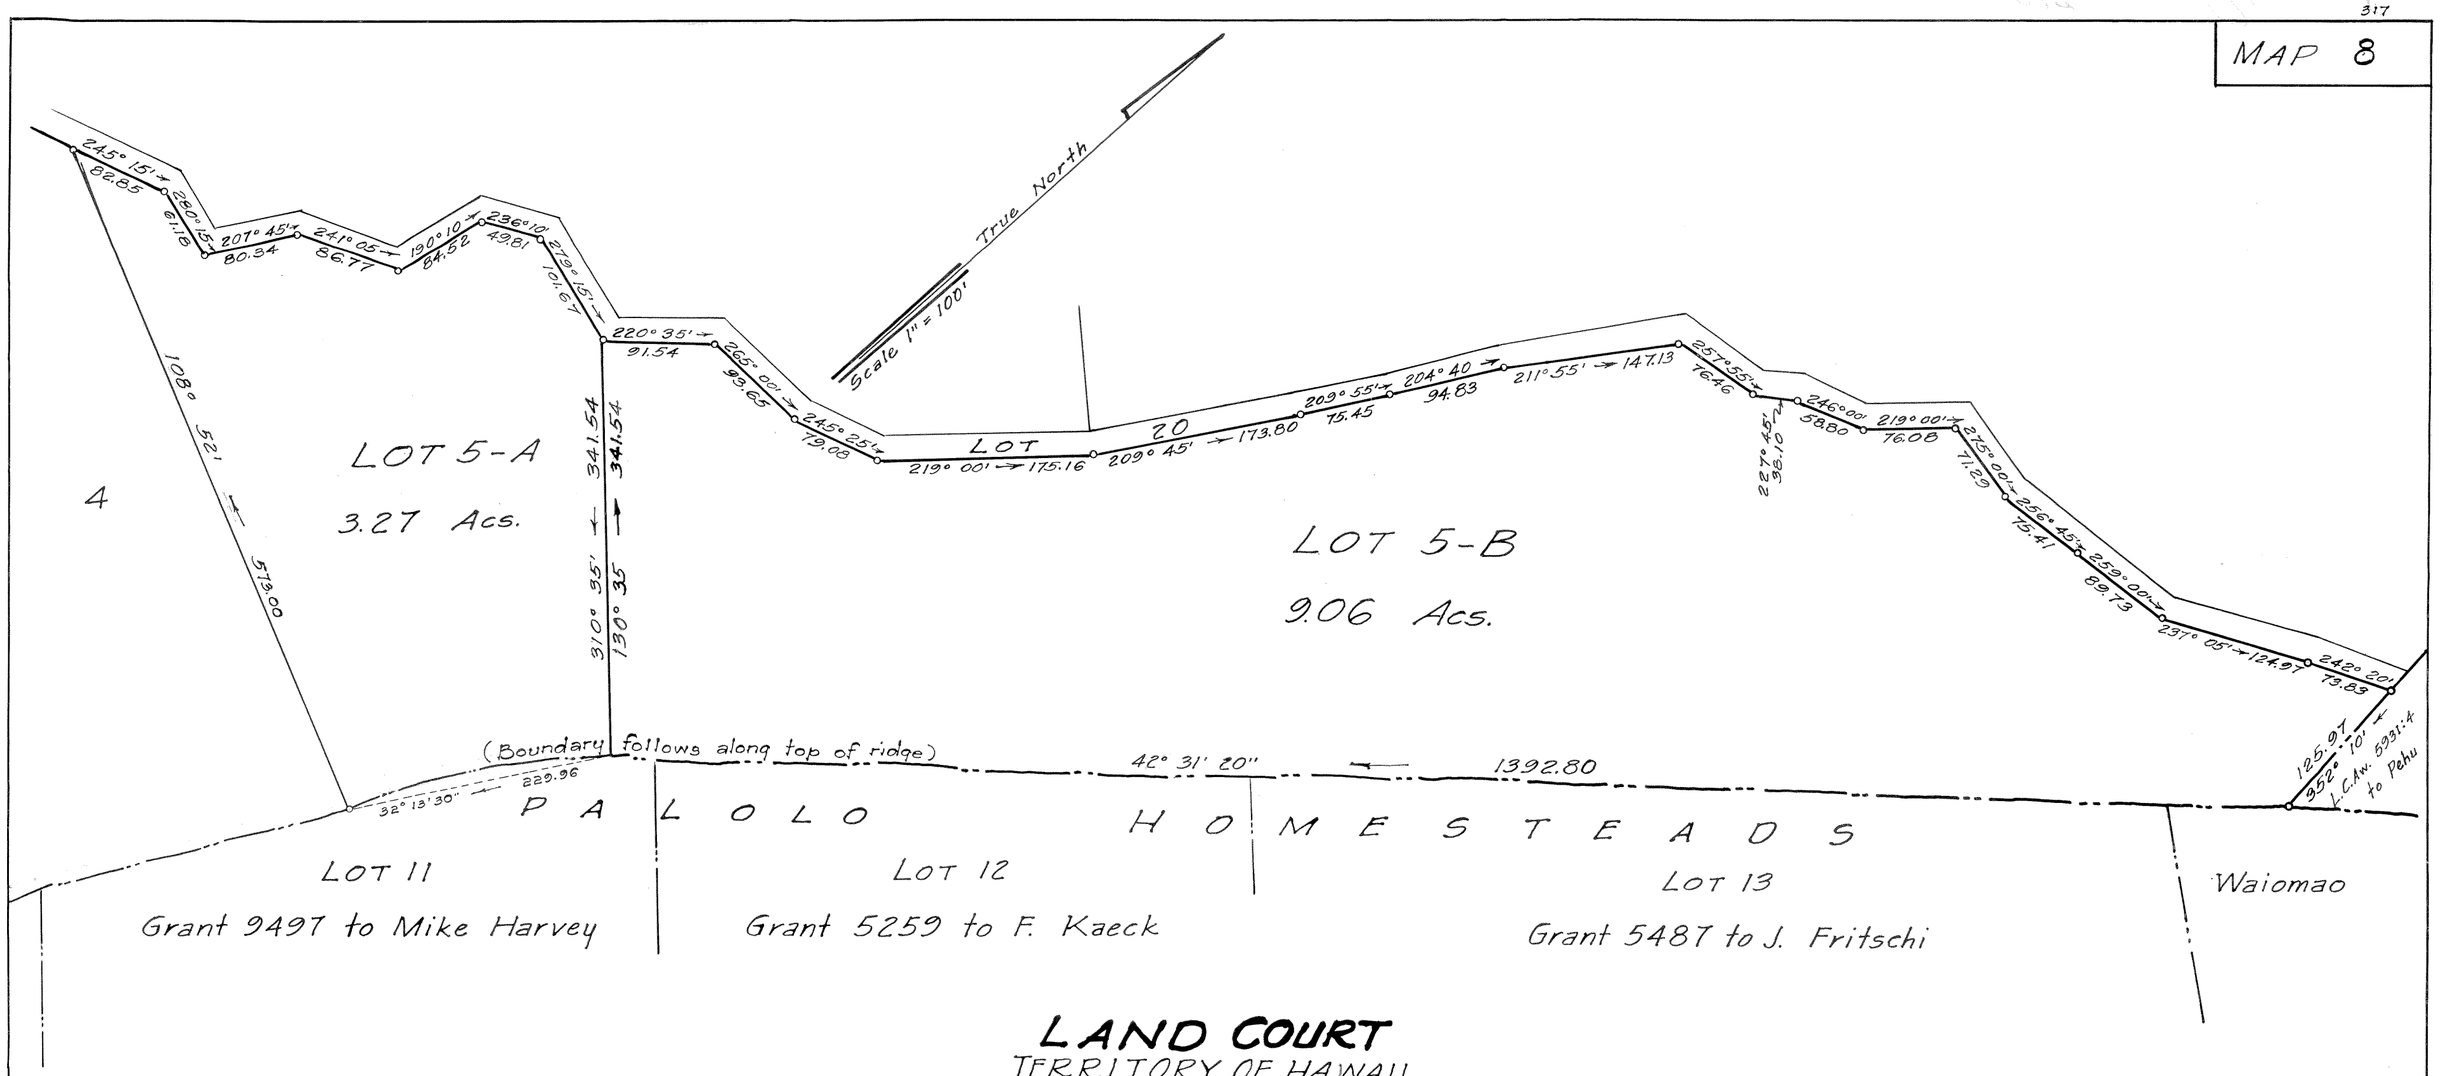

LAND COURT
TERRITORY OF HAWAII

LAND COURT APPLICATION 317
SUBDIVISION OF LOT 5 AS SHOWN ON MAP 3
INTO LOTS 5-A AND 5-B
AT PALOLO VALLEY, HONOLULU, OAHU, T.H.

419 S.M. Damon Bldg.
Honolulu, T.H.
September 8, 1948.

FRED E. HARVEY
REGISTERED LAND SURVEYOR
No. 79
HAWAII

Fred E. Harvey
Surveyor and Maker of Plan
Registered Certificate 79-ES

OWNER: RYOSEI HIGA AND INE HIGA

OWNER'S Certificate of Title: 33,461

AUTHORIZED AND APPROVED BY ORDER
OF THE JUDGE OF THE LAND COURT DATED: JANUARY 7, 1949
BY ORDER OF THE COURT

REGISTRAR OF THE LAND COURT

filed Oct. 29, 1948
Abraham K. Akana
Assistant Registrar

Tax Map Key: 3-4-21

F.B.

15" x 21" = 2.2 Sq. Ft.
certificate only