MAP 9

LAND COURT

TERRITORY OF HAWAII

LAND COURT APPLICATION 317

CONSOLIDATION OF LOTS 10-A AND 10-B
AS SHOWN ON MAP 5
AND THE RESUBDIVISION
OF SAID CONSOLIDATION
INTO LOTS 26 AND 27

AT PALOLO VALLEY, HONOLULU, OAHU, T. H.

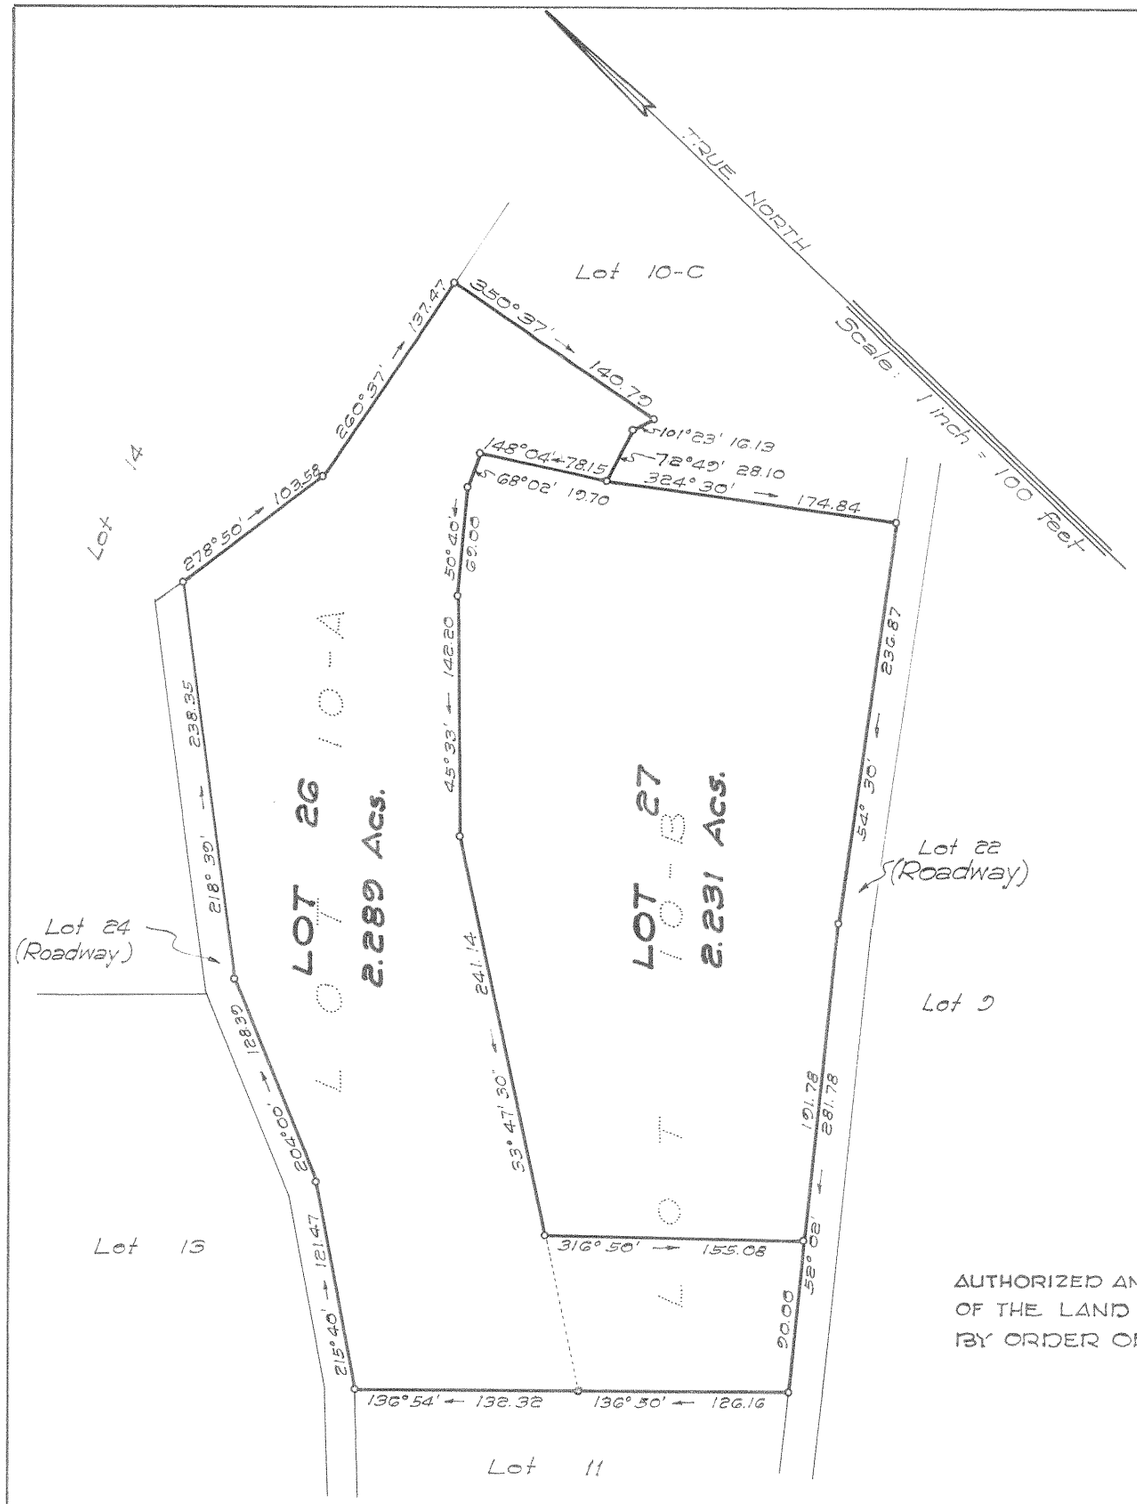

June 24, 1949
22-Dillingham Bldg. Annex
Honolulu, T. H.

Bernard H. McKeague
Registered Land Surveyor 232
Land Court Surveyor 43.

OWNERS: WAICHI KUBOTA AND
SHIGENO KUBOTA

OWNERS' CERTIFICATE OF TITLE No. 33,465

AUTHORIZED AND APPROVED BY ORDER OF THE JUDGE
OF THE LAND COURT DATED JUNE 30, 1949.
BY ORDER OF THE COURT

REGISTRAR OF THE LAND COURT.

Filed June 27, 1949
Abraham W. Akana
Assistant Registrar

Tax Map Key: 3-4-21: Por. 23

10" X 15" = 1.04 Sq. Ft.